

BENCH MARKS				
No.	STA.	DESCRIPTION.		ELEV.
1	0+00	SPK. P.R. No. 9412CC33J	35 FT. So.	100.00
2	12+40	" " " 9412CC33A	40 FT. LT.	72.35




C. HALDERSON


PAUL MANKE R/W Req'd. 0.64 Acre

CLARENCE STRITTMATER

R/W Req'd. 0.73 Acre.

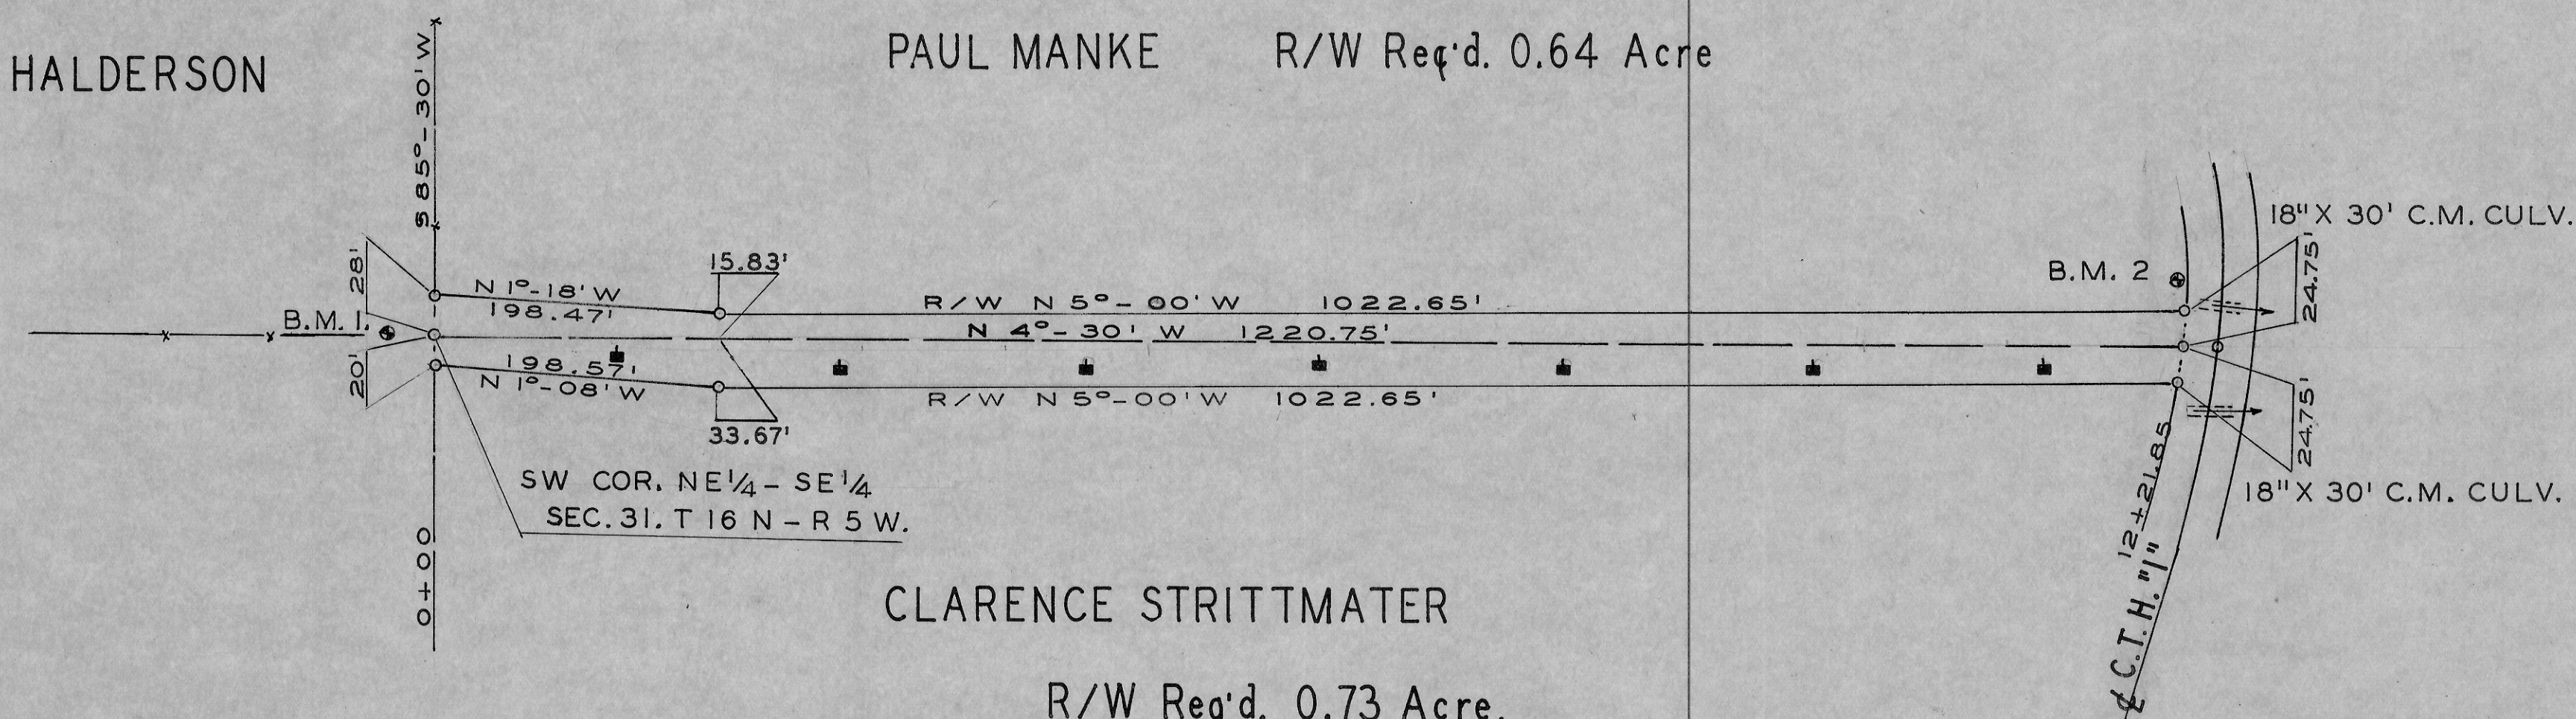

LENGTH = 0.23 MI.

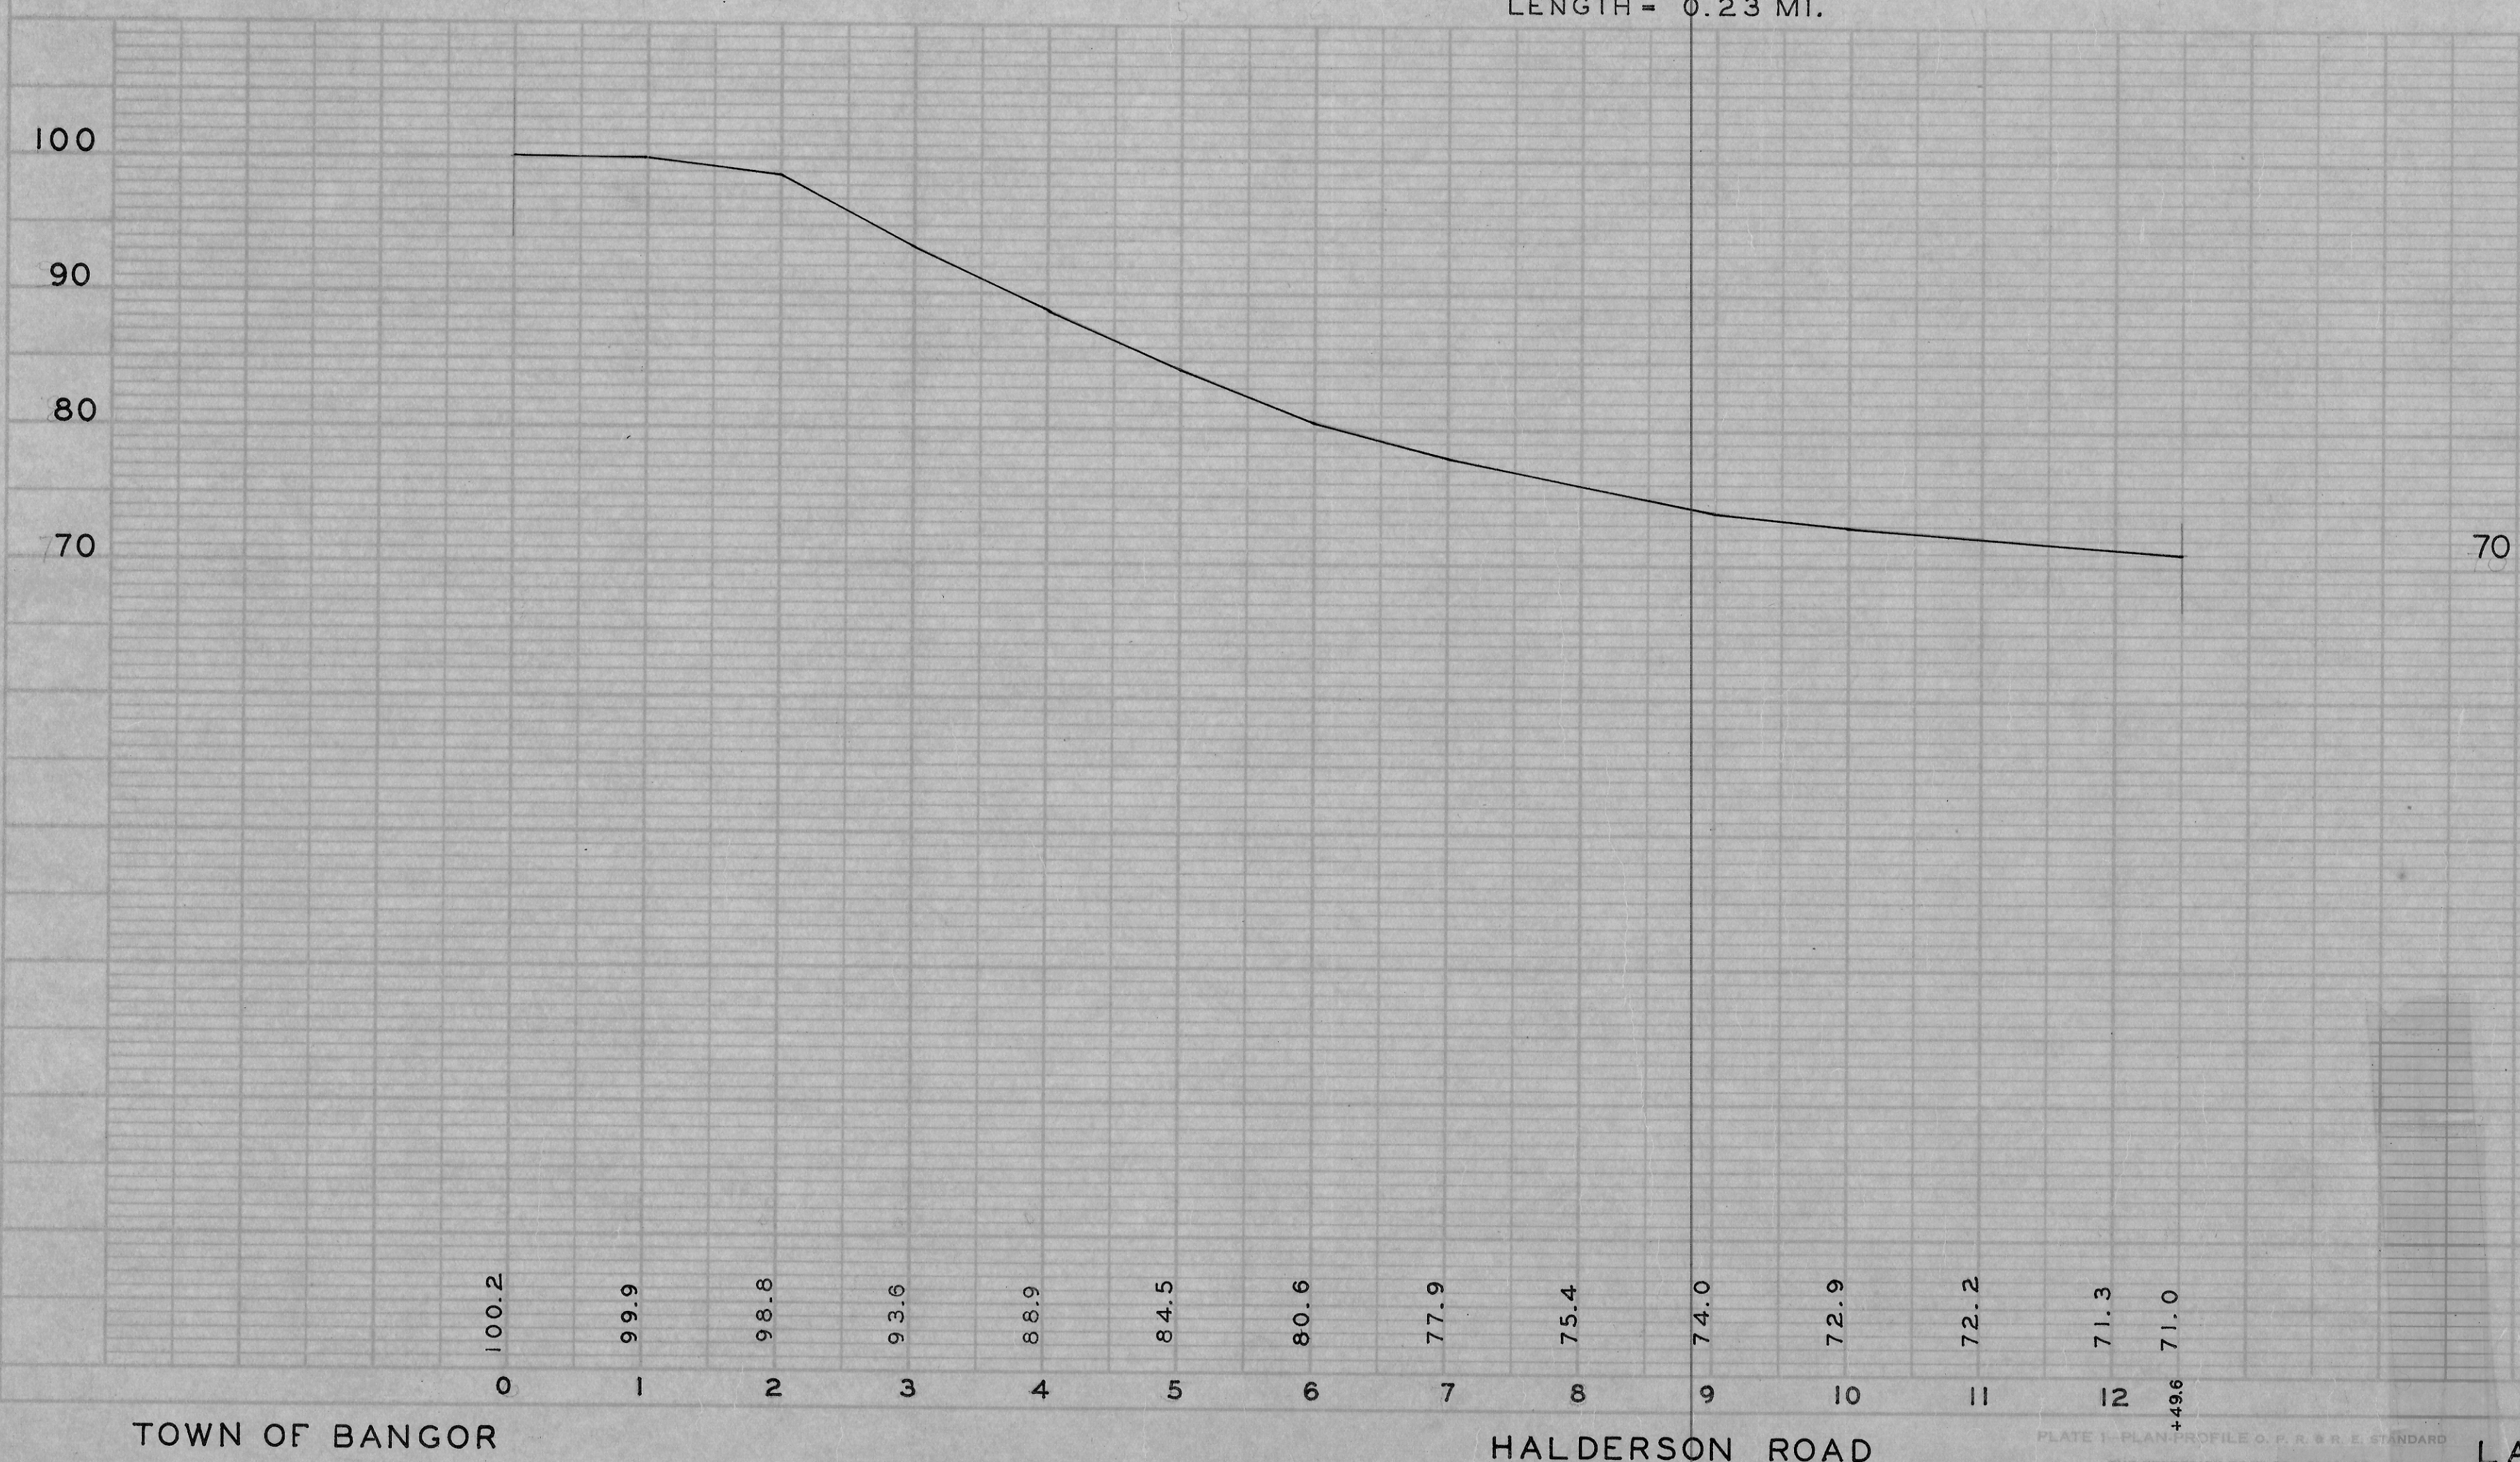

TOWN OF BANGOR

HALDERSON ROAD

LA CROSSE COUNTY HIGHWAY DEPARTMENT

PLAN NO. 10

LA CROSSE COUNTY HIGHWAY DEPARTMENT	
LA CROSSE, WIS.	
Paul A. Hartwig, Highway Commissioner.	
ROAD - HALDERSON	TOWN - BANGOR
SURVEY BY - F.N.D.	DATE - 4-21-49
DRAWN BY - D.C.	DATE - 5-2-49
CHECKED BY	DATE
APPROVED BY	DATE

ONE SHEET

PLAN NO. 10