PLAN
NOTE BOOK No. 36

	BY	DATE
SURVEYED	F.N.D.	10-3-46
PLOTTED	D.C.	10-3-46
ALIGNMENT CHECKED		
RT. OF WAY CHECKED		

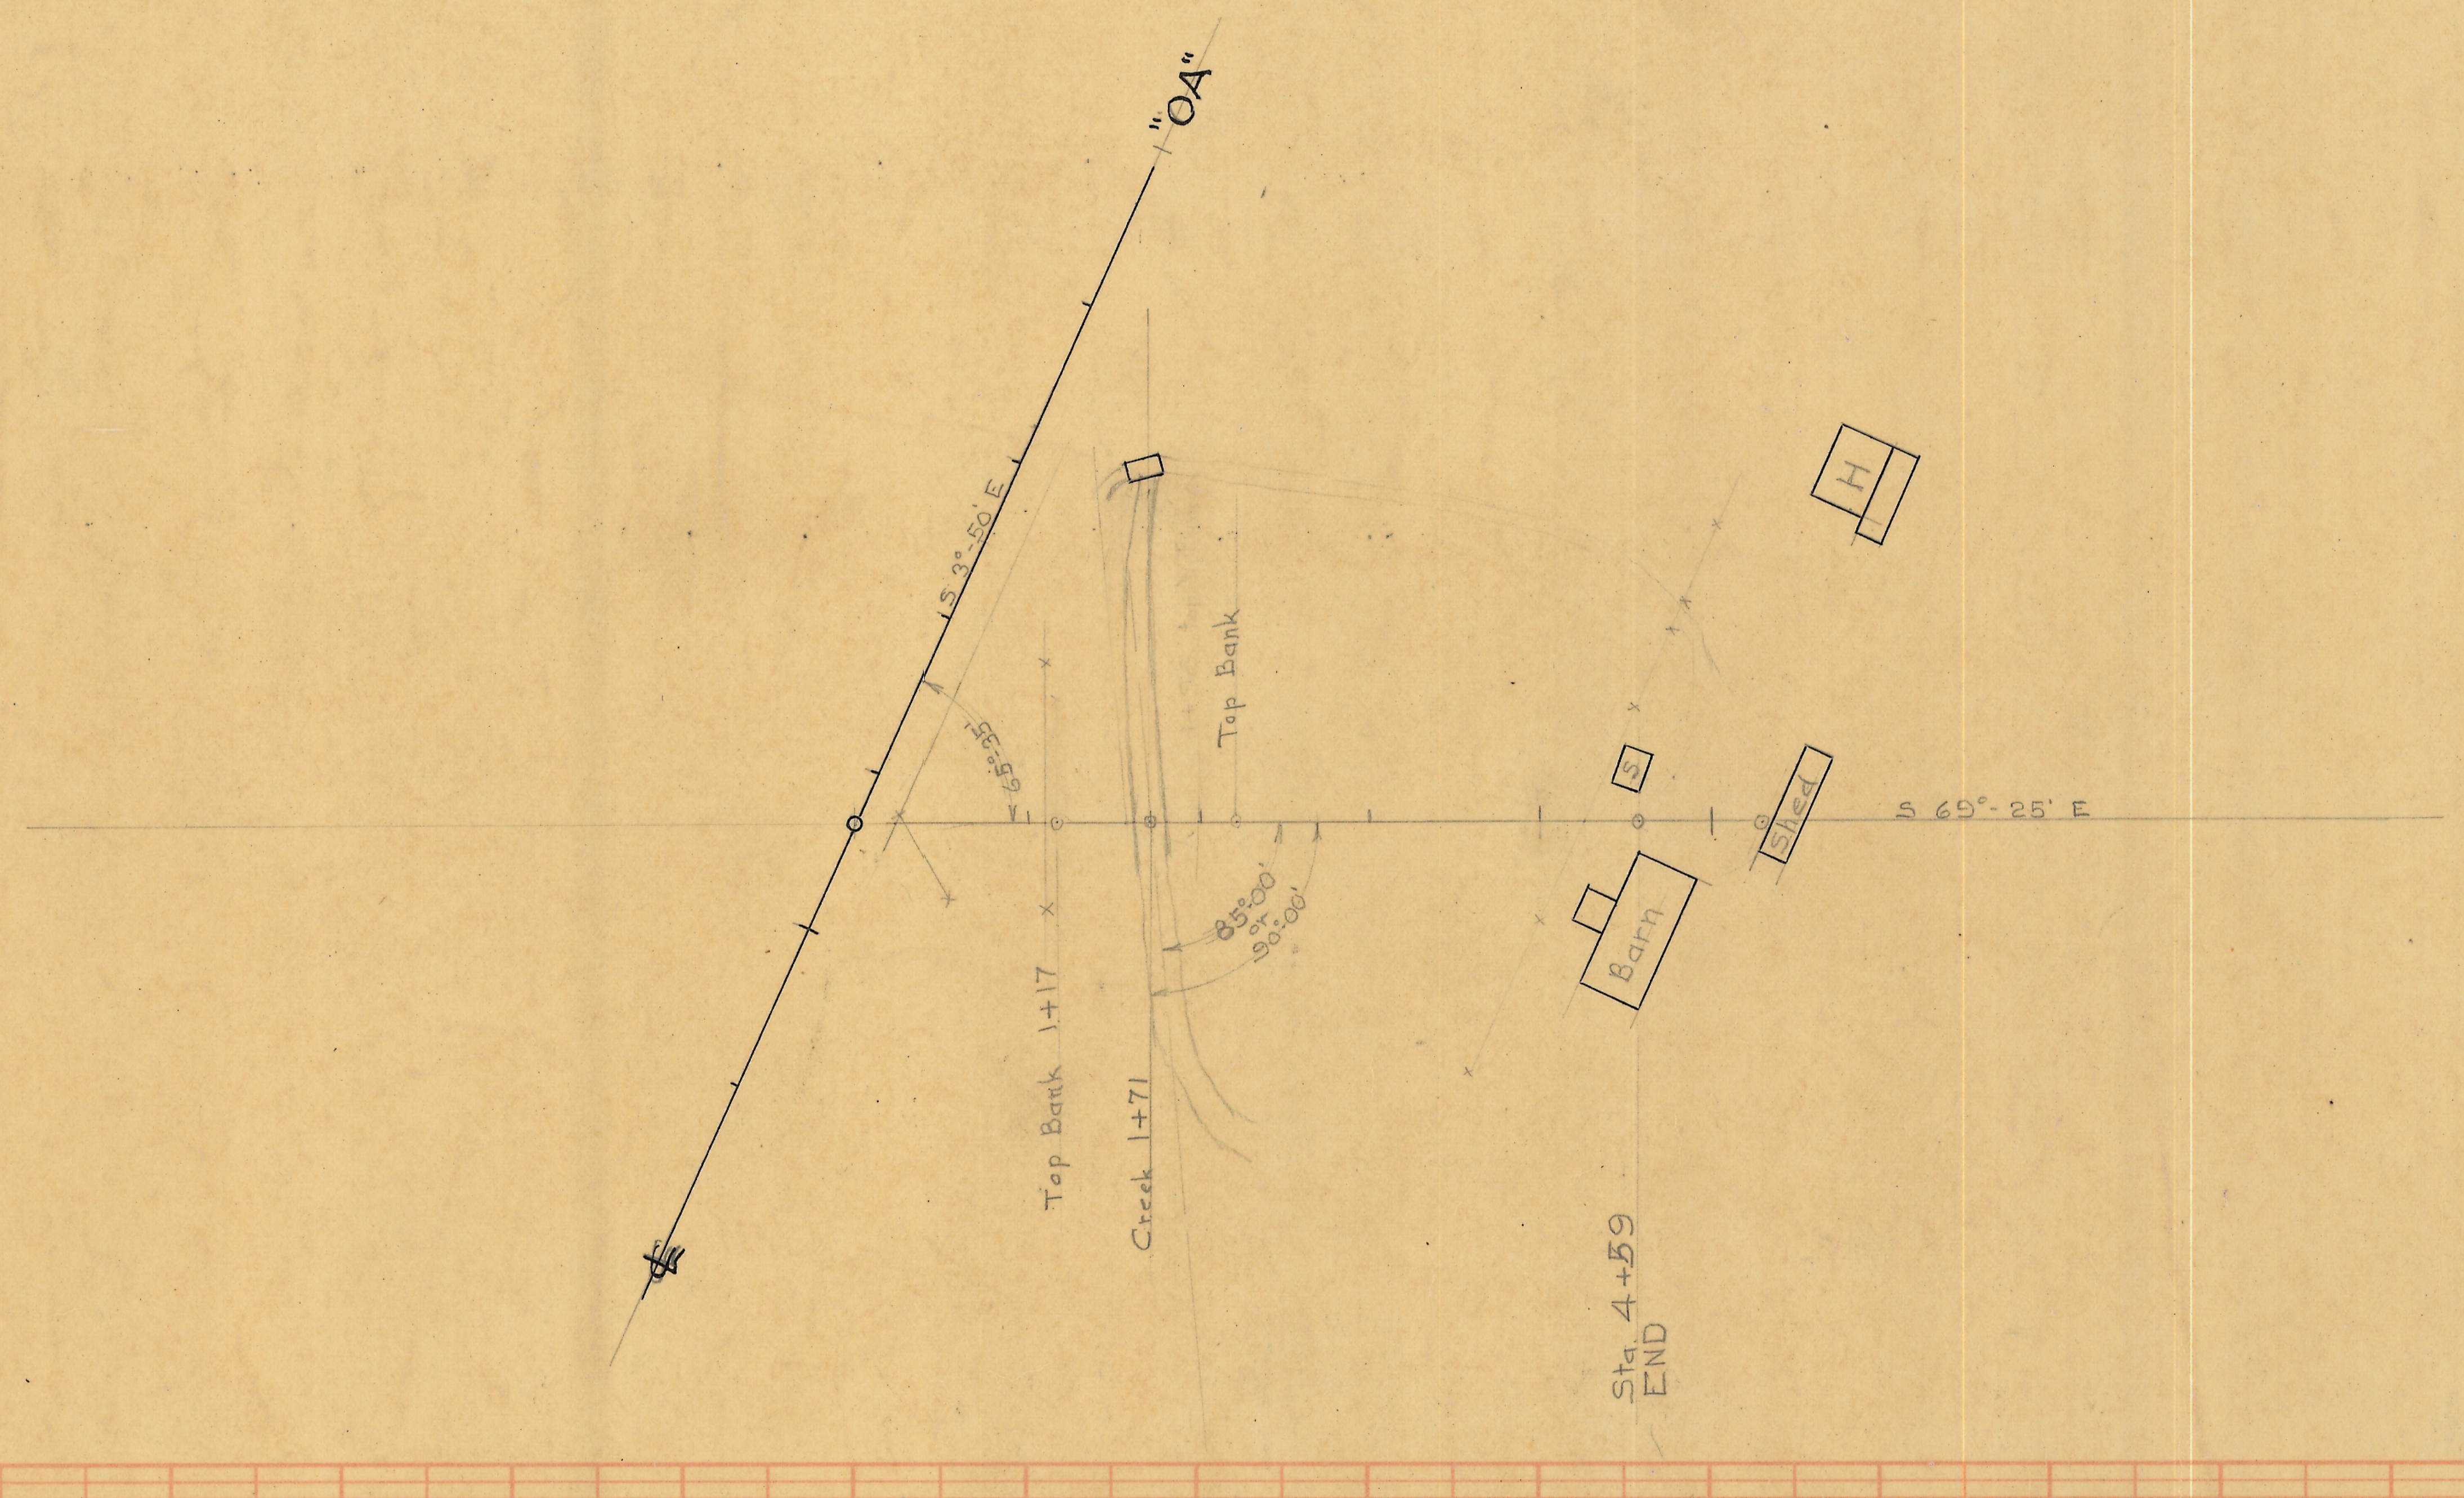

PROFILE
NOTE BOOK No. 38

	BY	DATE
SURVEYED	F.N.D.	10-3-46
PLOTTED	D.C.	10-3-46
GRADES CHECKED		
B. M.'s NOTED		
STRUCTURE NOTATIONS CHECKED		

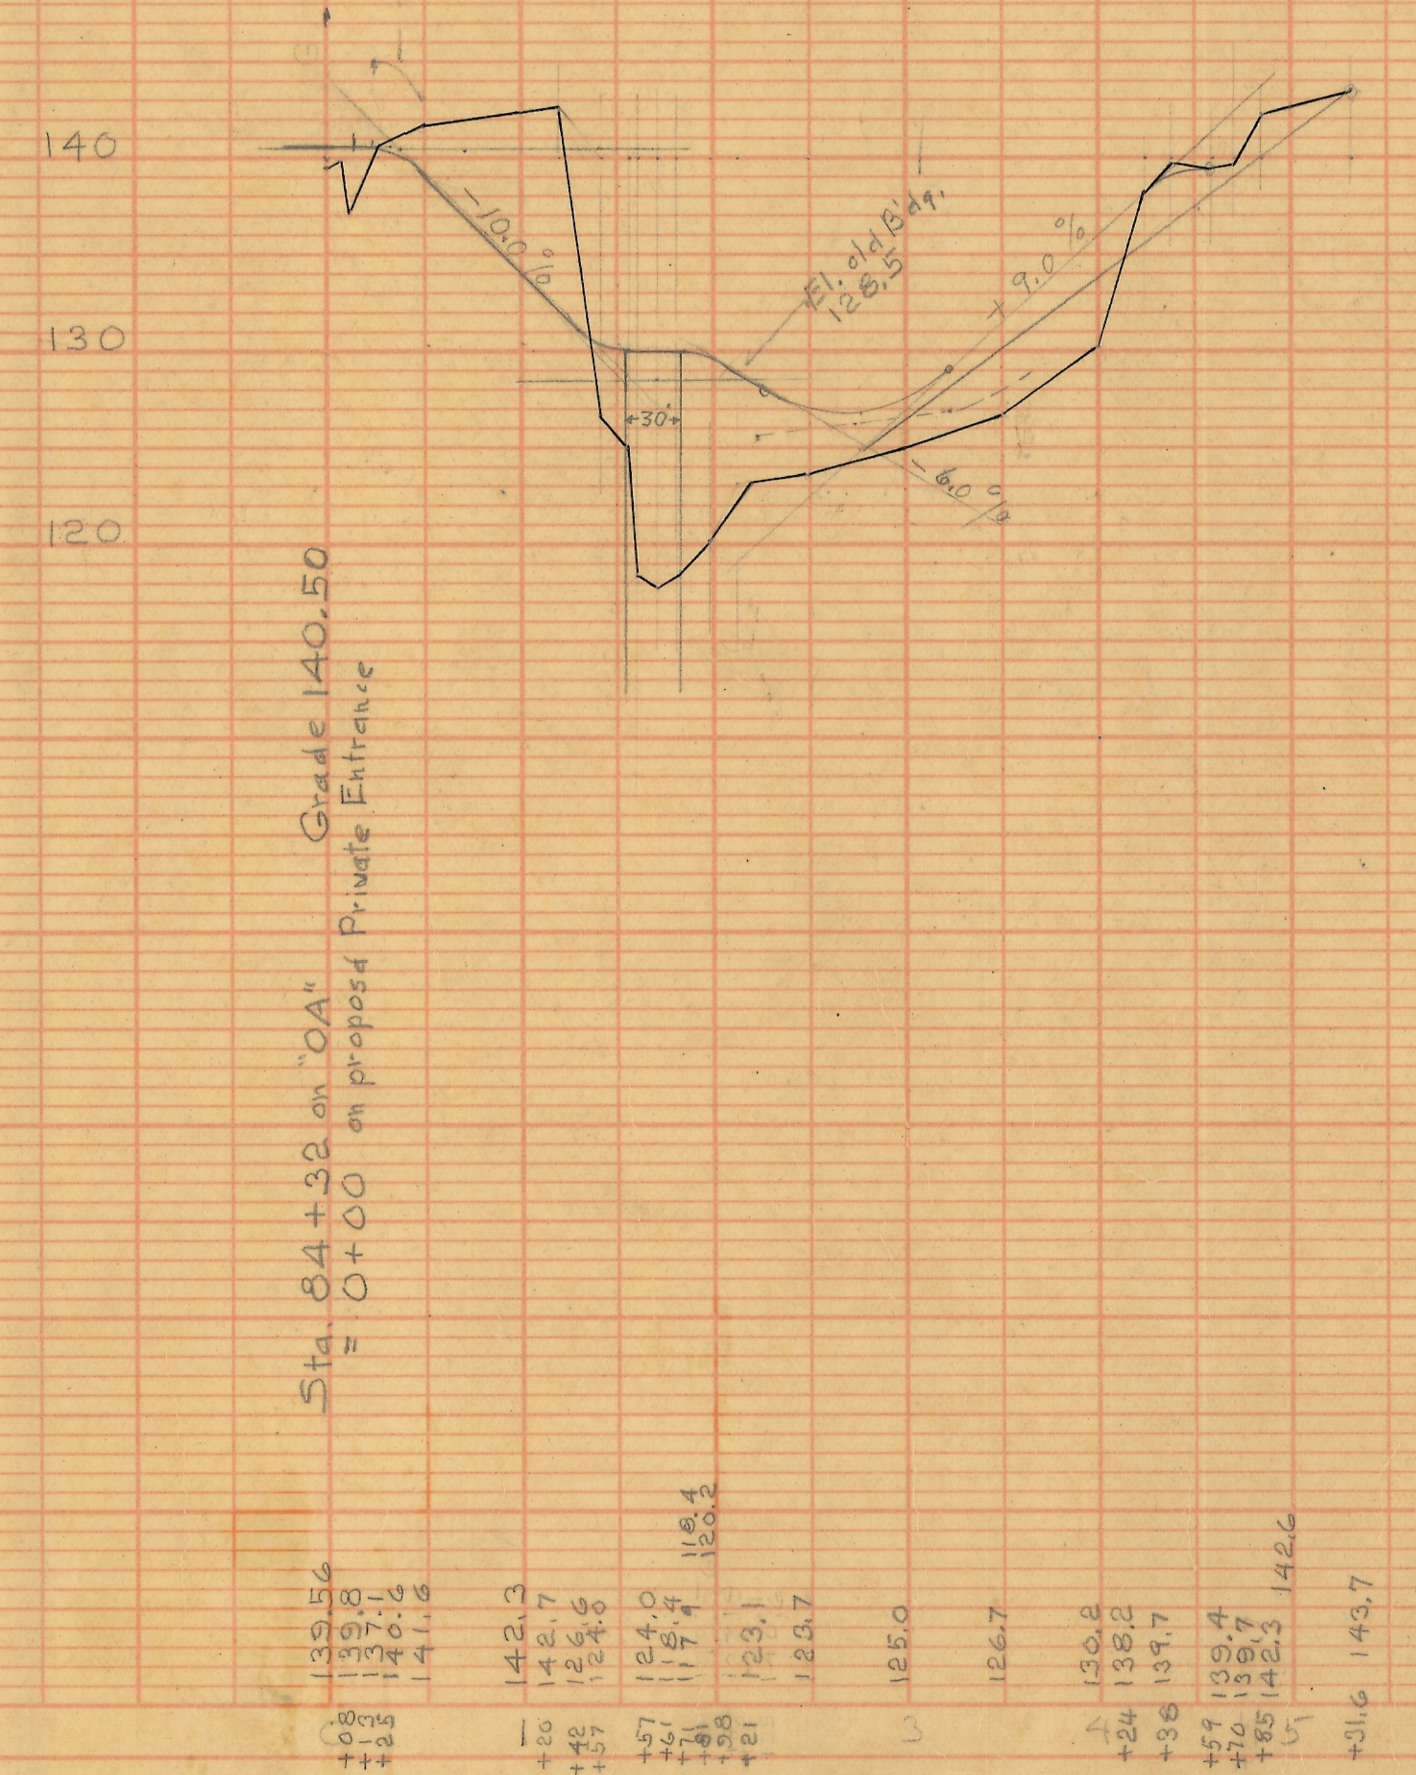

Sta. 84+32 on "OA" Grade 140.50
= 0+00 on proposed Private Entrance

PLAN NO. 27

BARRE

Schwier Rd. off OA

PLATE 1—PLAN-PROFILE O. P. R. & R. E. STANDARD
THE FREDERICK POST CO., CHICAGO

4-A