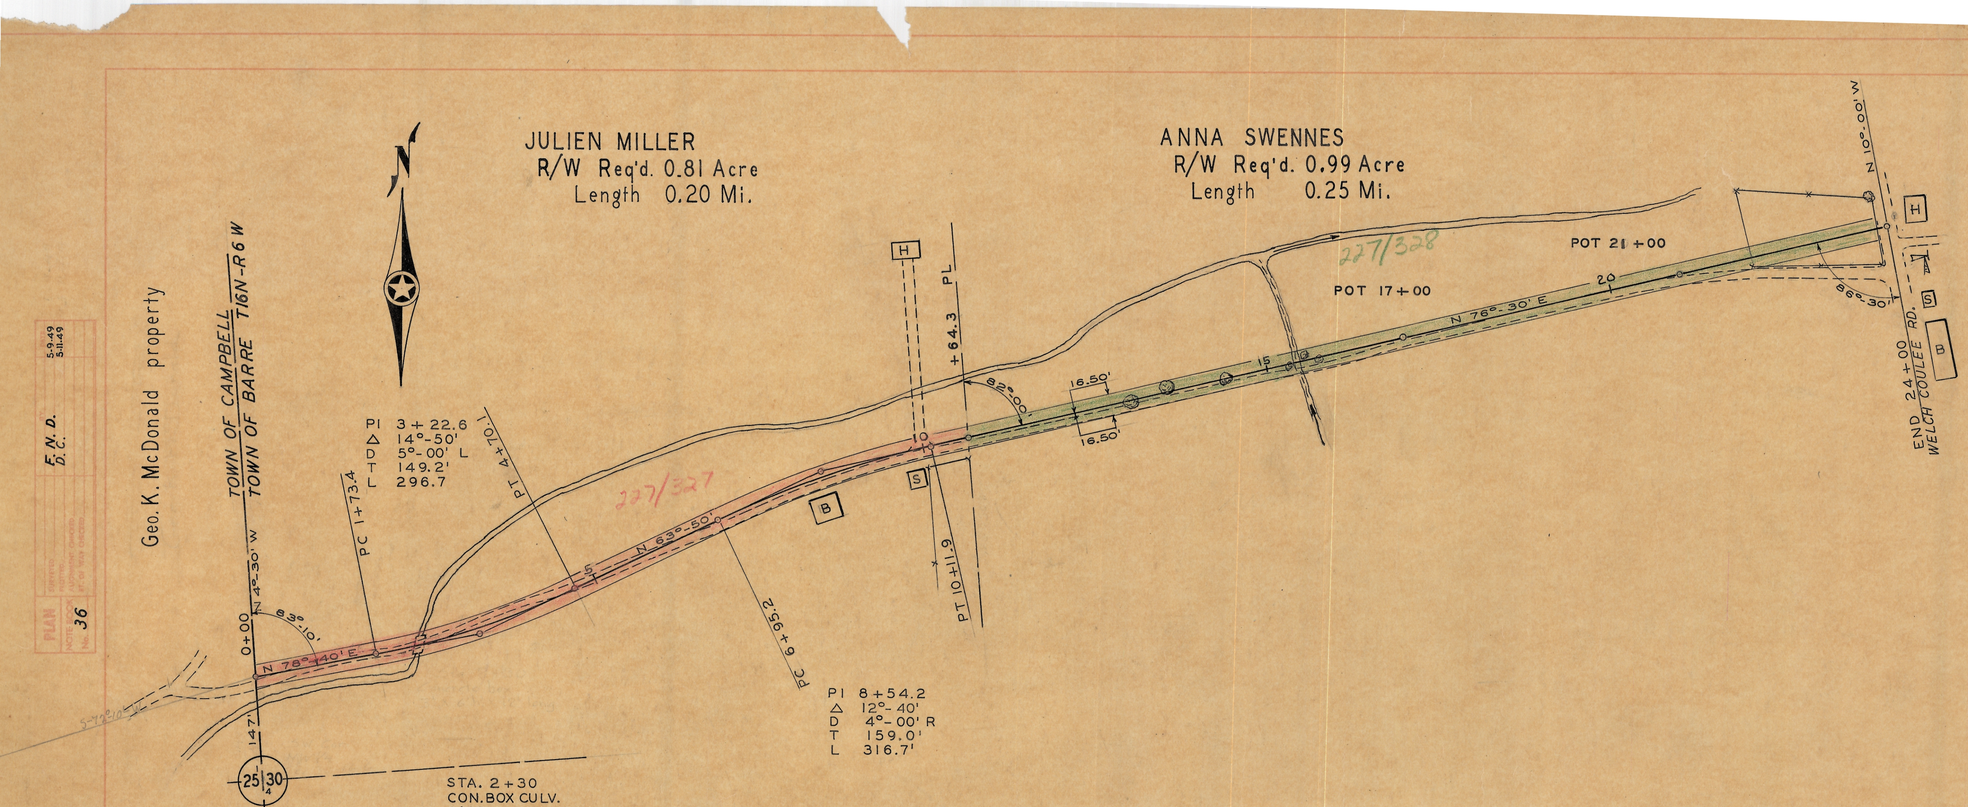

227/327

227/328

F.N.D. 5-9-49
D.C. 5-11-49

PLAN NOTEBOOK No. 36

PROFILE NOTEBOOK No.

PLAN NO. 28

LA CROSSE COUNTY HIGHWAY DEPARTMENT
LA CROSSE, WIS.
Paul A. Hartwig, Highway Commissioner

ROAD - MILLER	TOWN - BARRE
SURVEY BY - F.N.D.	DATE - 5-9-49
DRAWN BY - D.C.	DATE - 5-11-49
CHECKED BY	DATE
APPROVED BY	DATE

TOWN OF BARRE — MILLER ROAD — LA CROSSE COUNTY HIGHWAY DEPARTMENT — ONE SHEET

PLATE - PLAN-PROFILE & R.R.X. STANDARD
THE INGERSOLL-RAND CO. CHICAGO