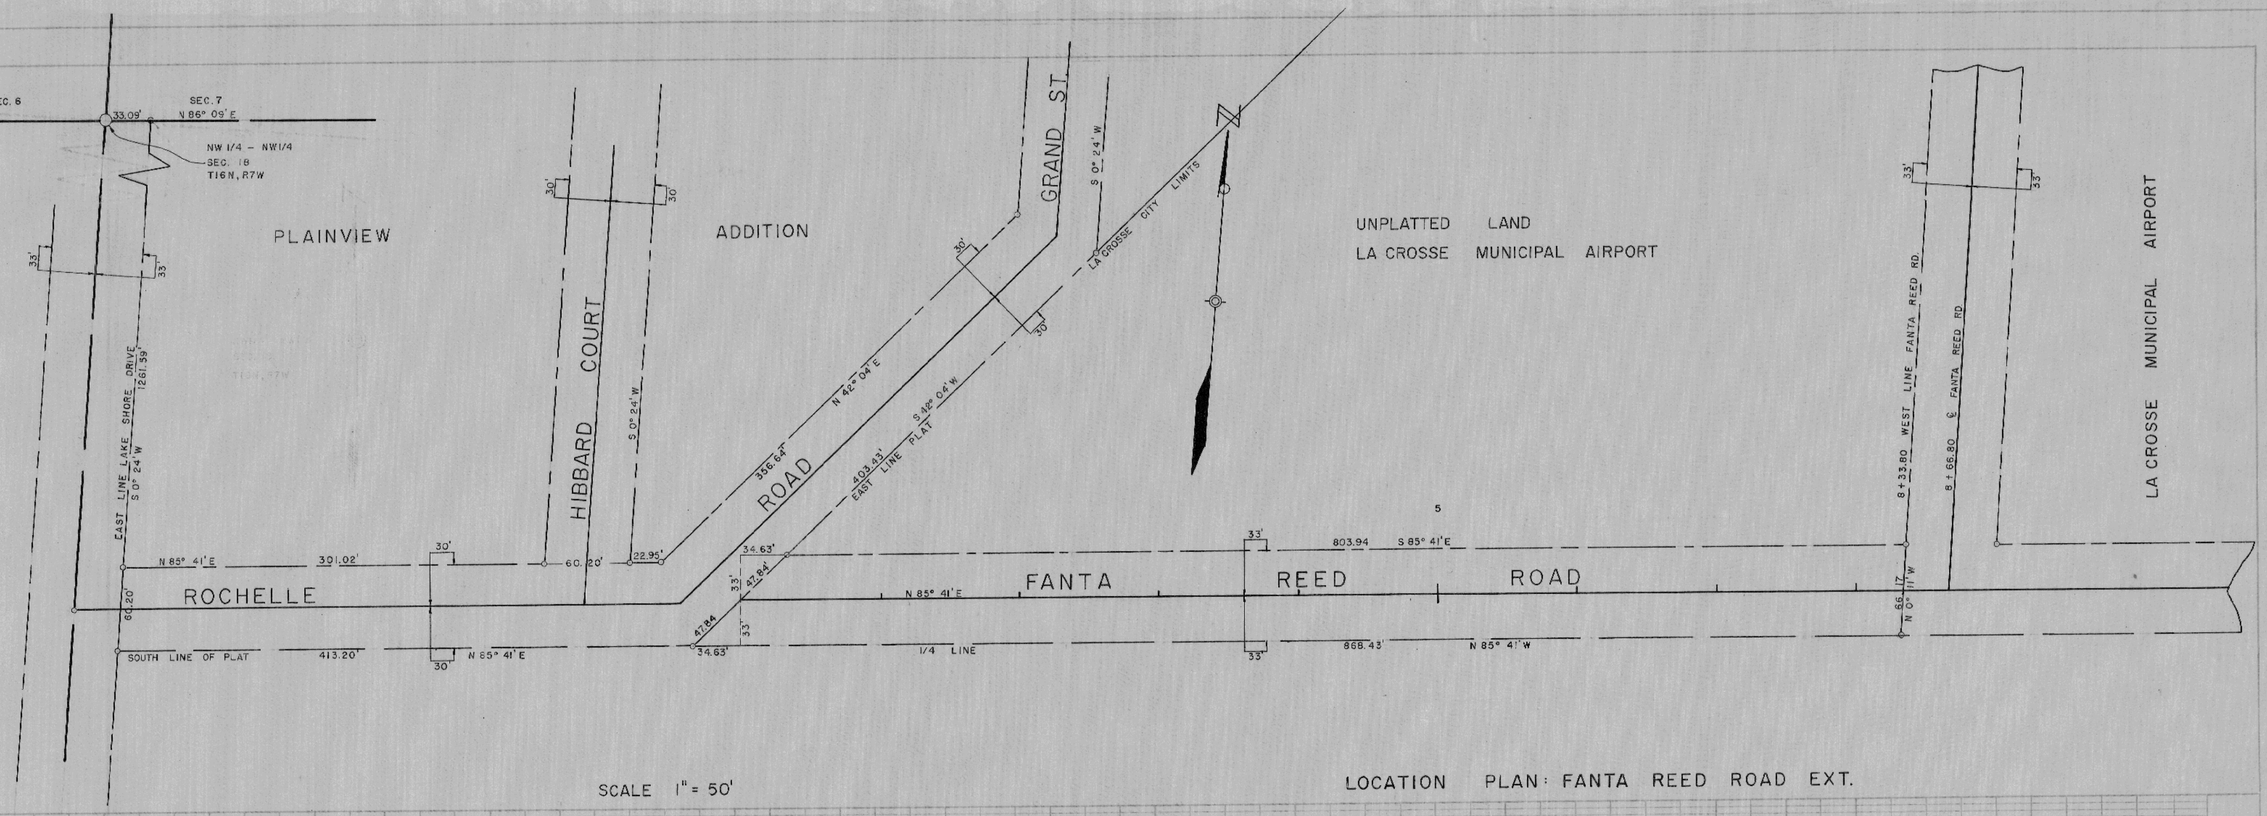

SCALE 1" = 50'

LOCATION PLAN: FANTA REED ROAD EXT.

PLAN		BY	DATE
	SURVEYED	R.E.B.	7-10-89
	PLOTTED	H.N.	7-12-89
NOTE BOOK	DESIGN CHECKED		
	R. W. S. NOTED		
NO. 70	ALPHABETIC CHECKED		
	NO. OF PLAY CHECKED		

PROFILE		BY	DATE
	SURVEYED		
	PLOTTED		
NOTE BOOK	DESIGN CHECKED		
	R. W. S. NOTED		
NO.	STRUCTURE ROTATIES ON RD.		

CAMPBELL (FANTA REED EXT.)

PLATE I—PLAN PROFILE C. M. & P. STANDARD
DR. FRENCH POST CO. ROME

SHEET I OF I

PLAN NO. 347