F.N.D. 10-29-45
D.C. 10-30-45

88

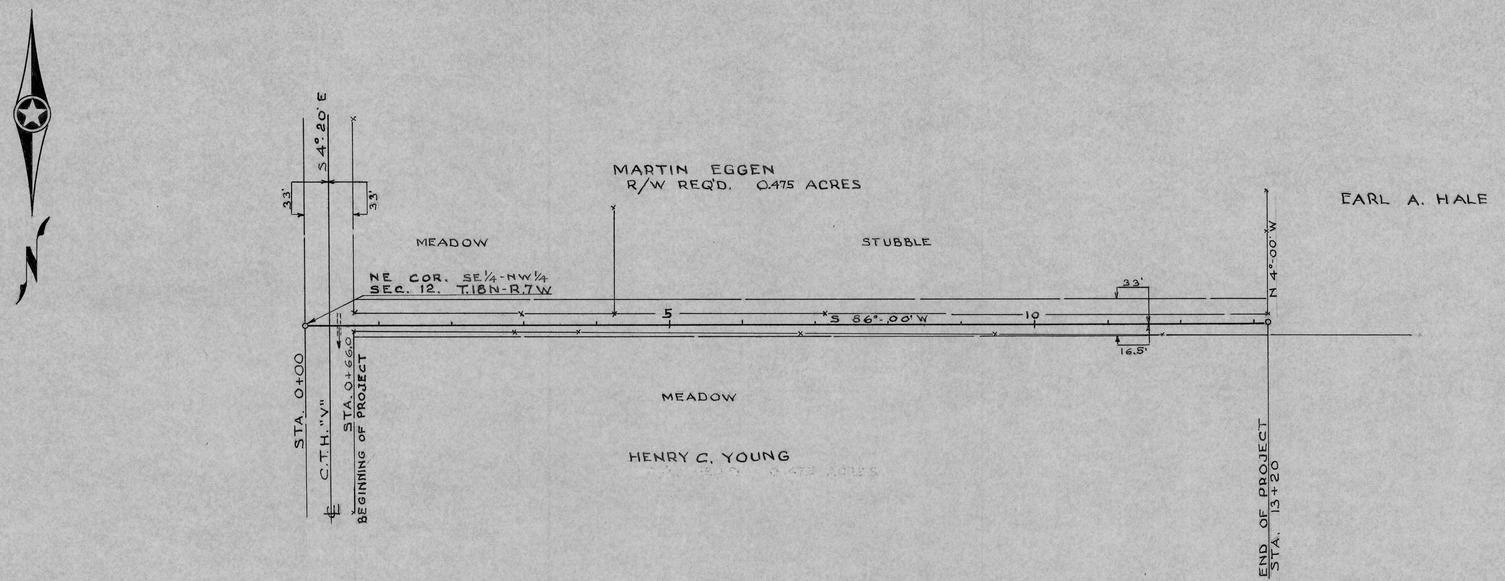

PLAN NO. 80

LA CROSSE COUNTY HIGHWAY DEPARTMENT
LA CROSSE, WIS.
Paul A. Hartwig, Highway Commissioner

ROAD - HALE	TOWN - FARMINGTON
SURVEY BY - F.N.D.	DATE - 10-29-45
DRAWN BY - D.C.	DATE - 10-30-45
CHECKED BY P.A.H.	DATE
APPROVED BY	DATE

TOWN OF FARMINGTON — EARL HALE ROAD — LA CROSSE COUNTY HIGHWAY DEPARTMENT — SHEET 1 OF 1 SHEET