OK

B.P.R. DIVISION	PROJECT	SHEET NUMBER	TOTAL SHEETS
5N	BRIDGE #23 C.T.H. "C" FARMINGTON	1	1

PLAN		DATE
SURVEYED	J.S. MURPHY	5-20-57
PLOTTED	J.S. MURPHY	5-21-57
NOTE BOOK	PAVEMENT CHECKED	
NO.	RT. OF WAY CHECKED	

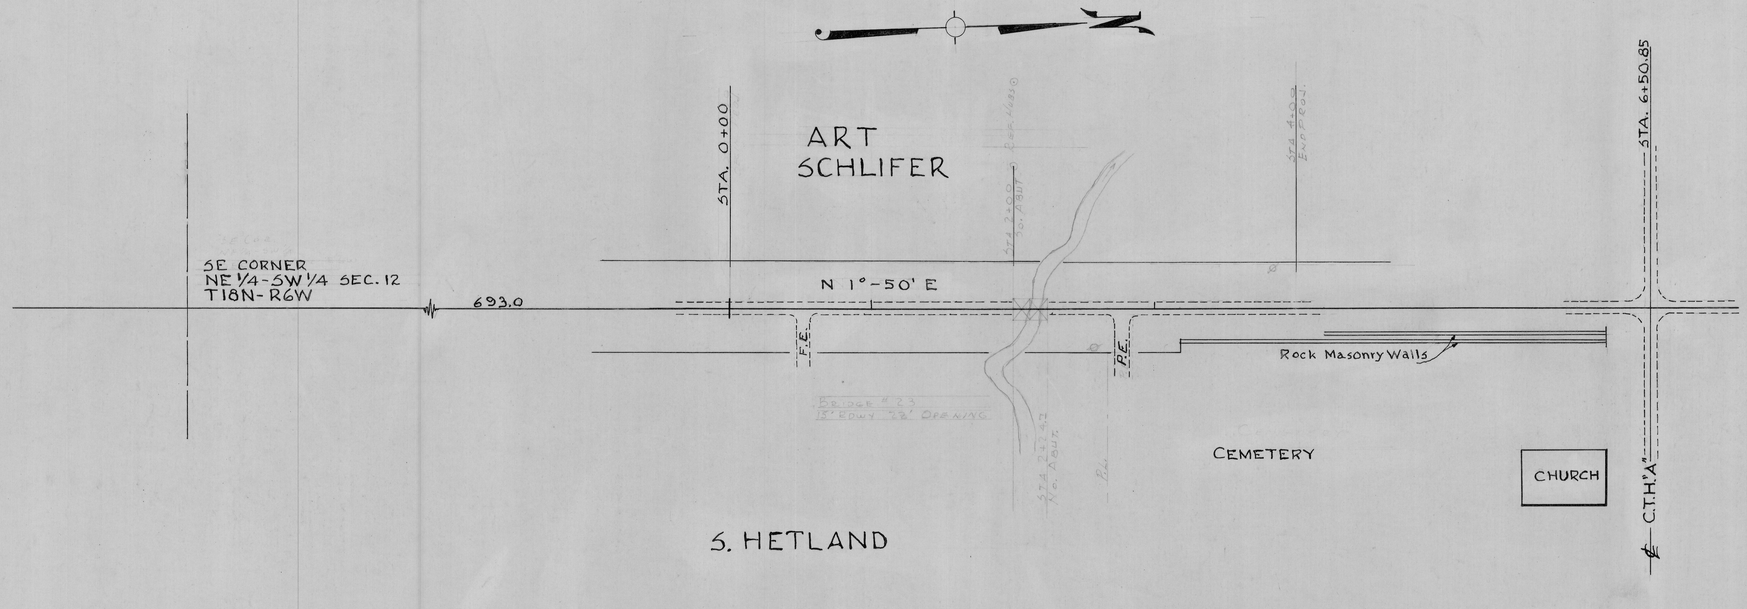

SCALE

PLAN	1" = 50'
GRADES, HOR.	1" = 50'
VERT.	1" = 10'

PROFILE		DATE
SURVEYED	J.S. MURPHY	5-20-57
PLOTTED	J.S. MURPHY	5-21-57
NOTE BOOK	PAVEMENT CHECKED	
NO.	B. M'S NOTED	
	STRUCTURE NOTATIONS CHKD.	

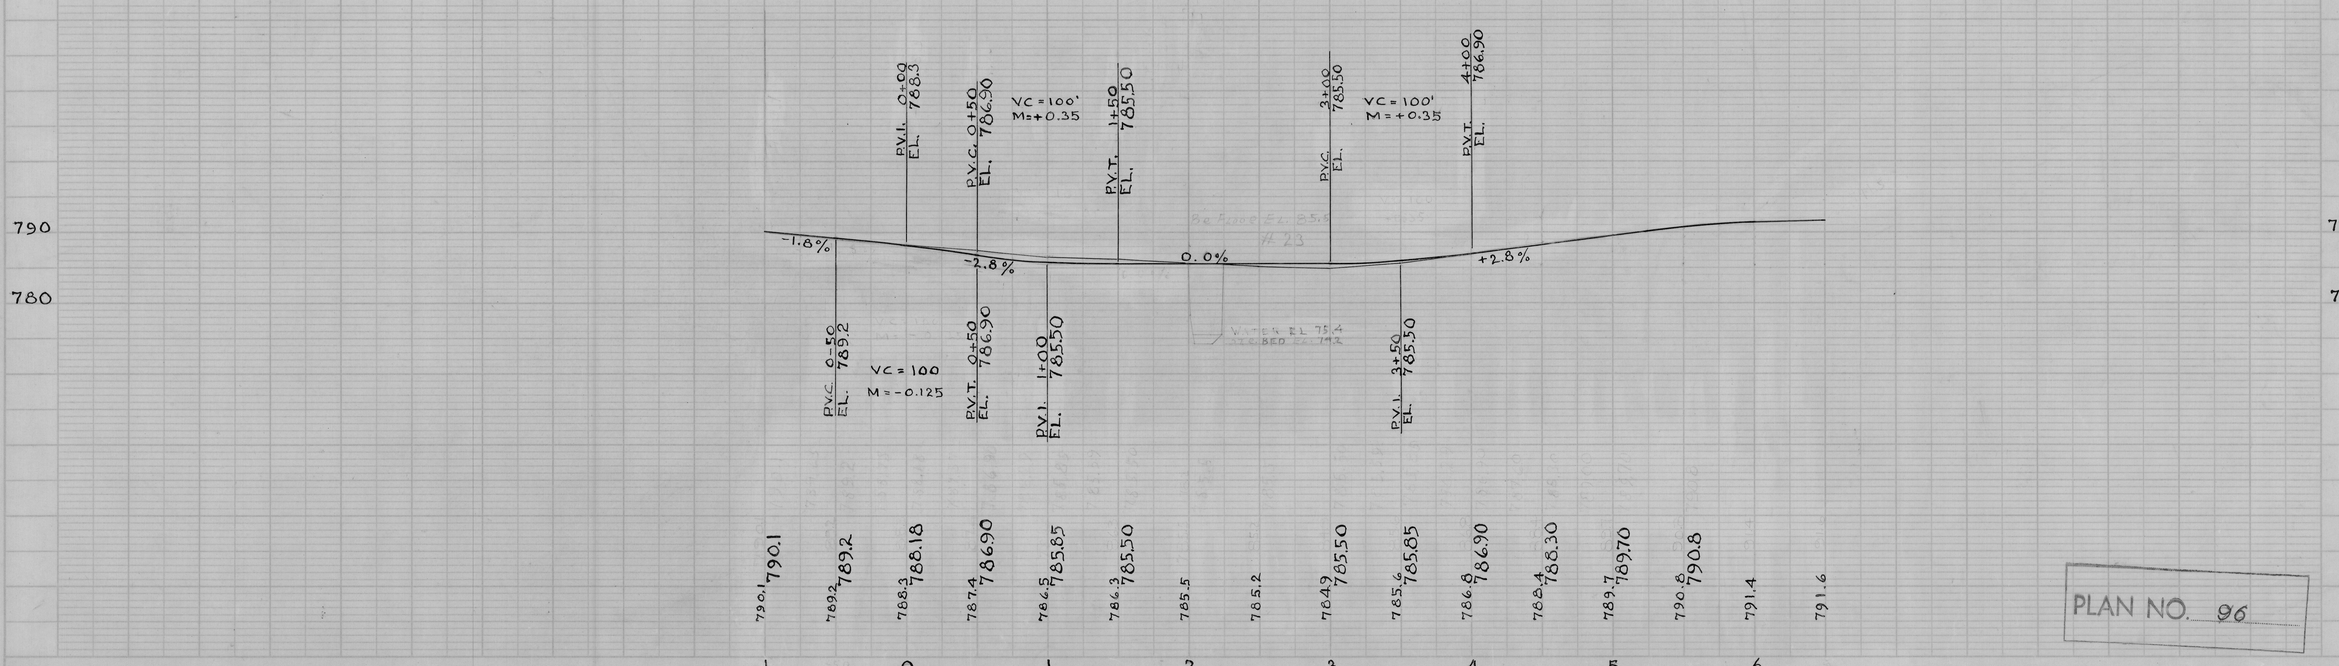

PLAN NO. 96

PLATE 1—PLAN—PROFILE O. P. R. & R. E.
CHARLES ERUSH COMPANY, INC.

OK