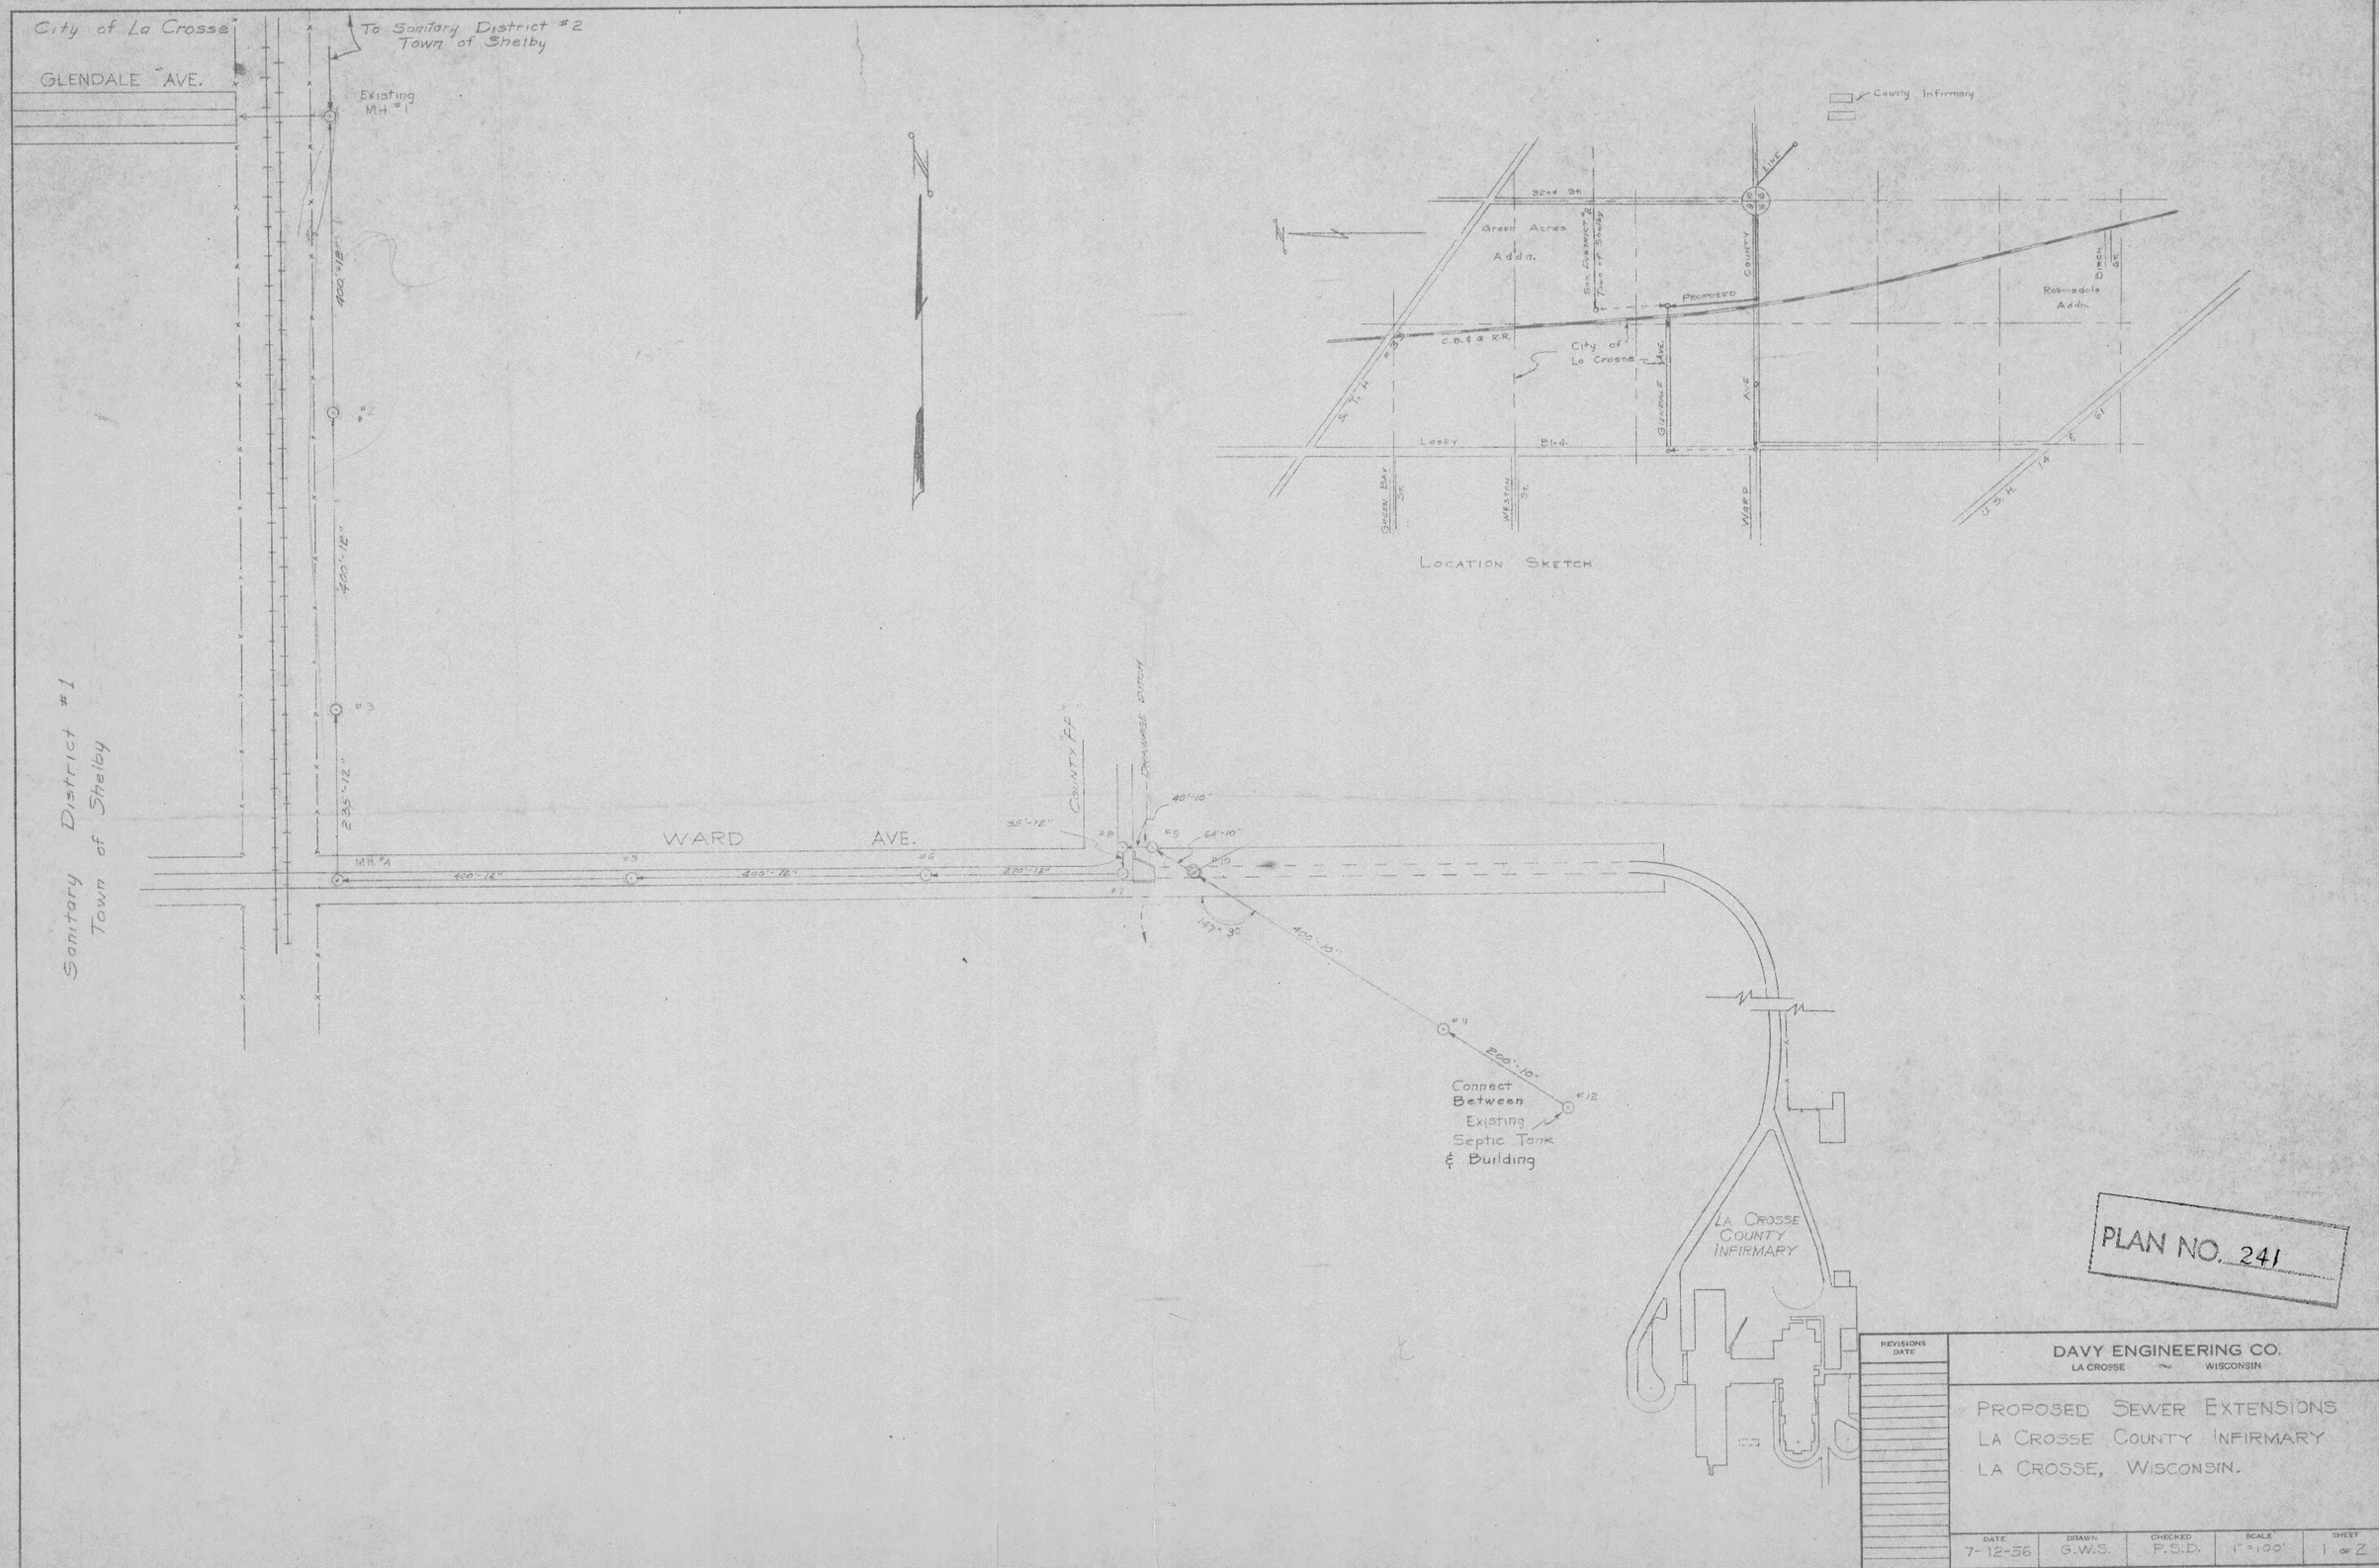

PLAN NO. 241

REVISIONS DATE	DAVY ENGINEERING CO. LA CROSSE WISCONSIN
	PROPOSED SEWER EXTENSIONS LA CROSSE COUNTY INFIRMARY LA CROSSE, WISCONSIN.

DATE	DRAWN	CHECKED	SCALE	SHEET
7-12-56	G.W.S.	P.S.D.	1"=100'	1 OF 2