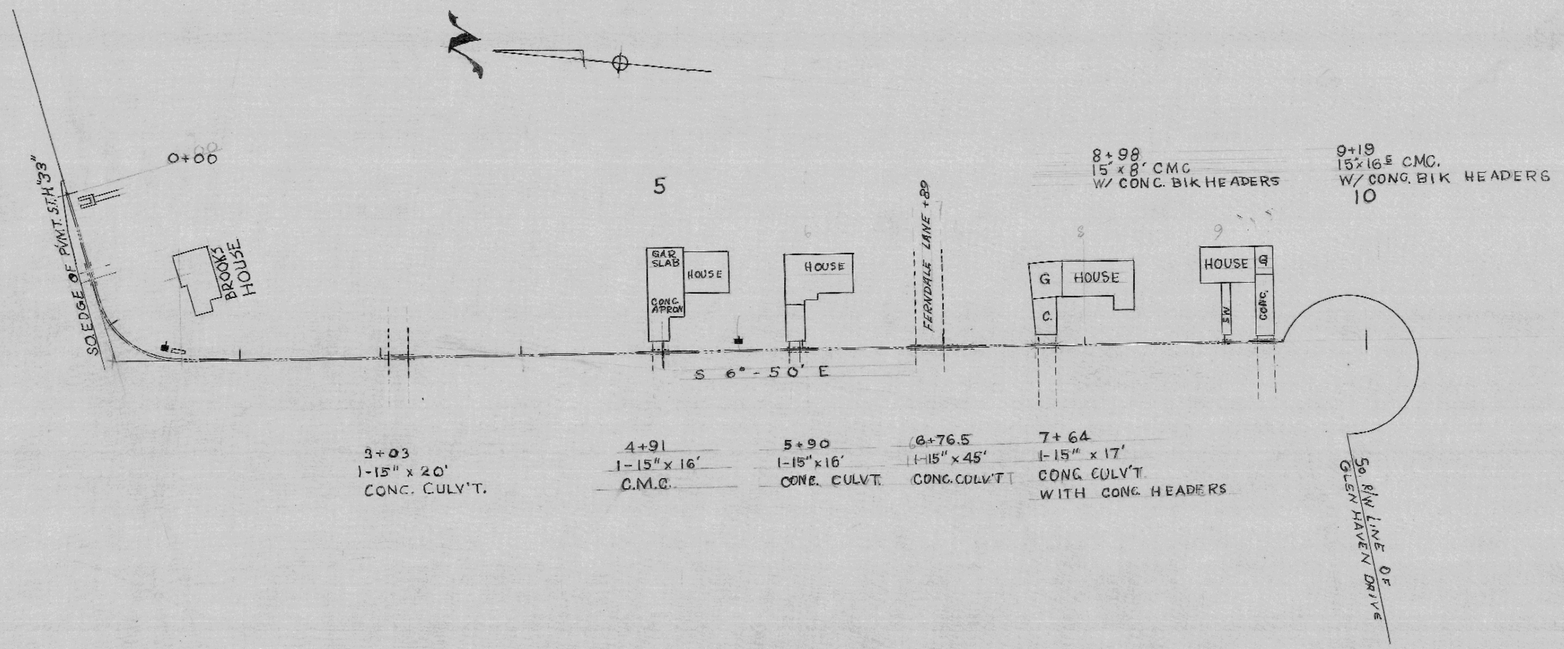

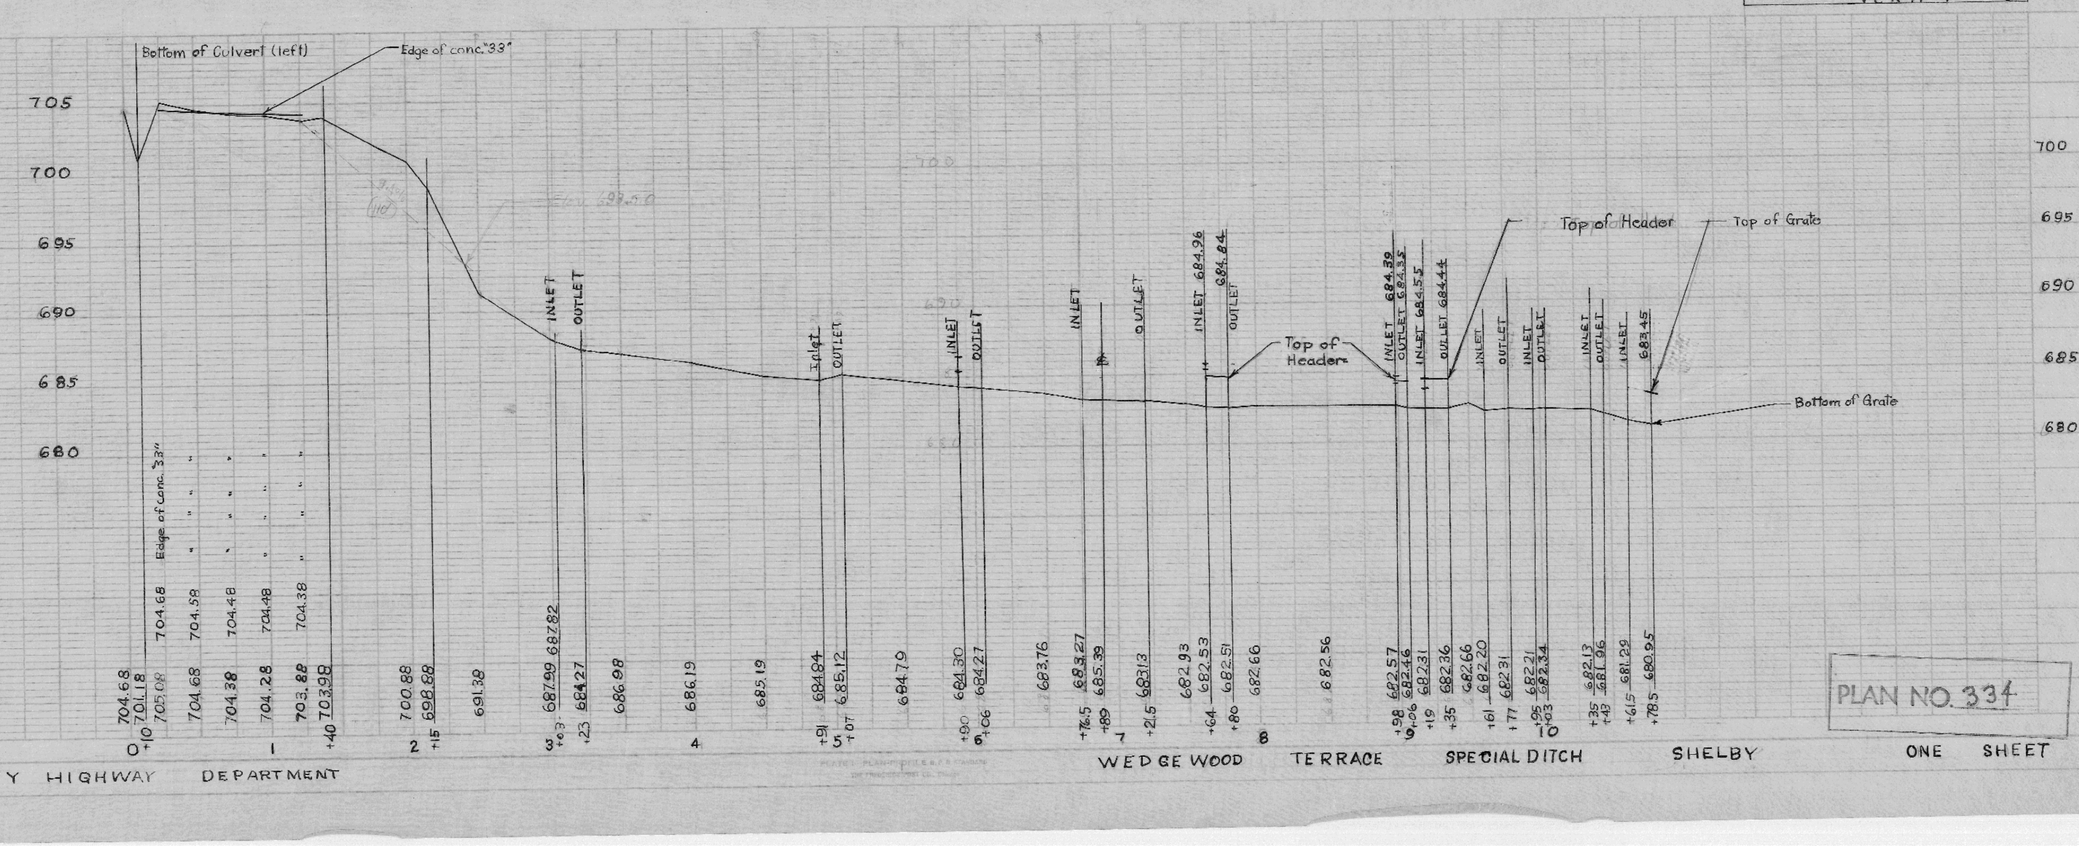

SCALE	
PLAN	1" = 50'
PROFILE - HOR.	1" = 50'
VERT.	1" = 5'

LA CROSSE COUNTY HIGHWAY DEPARTMENT

WEDGE WOOD TERRACE SPECIAL DITCH SHELBY ONE SHEET