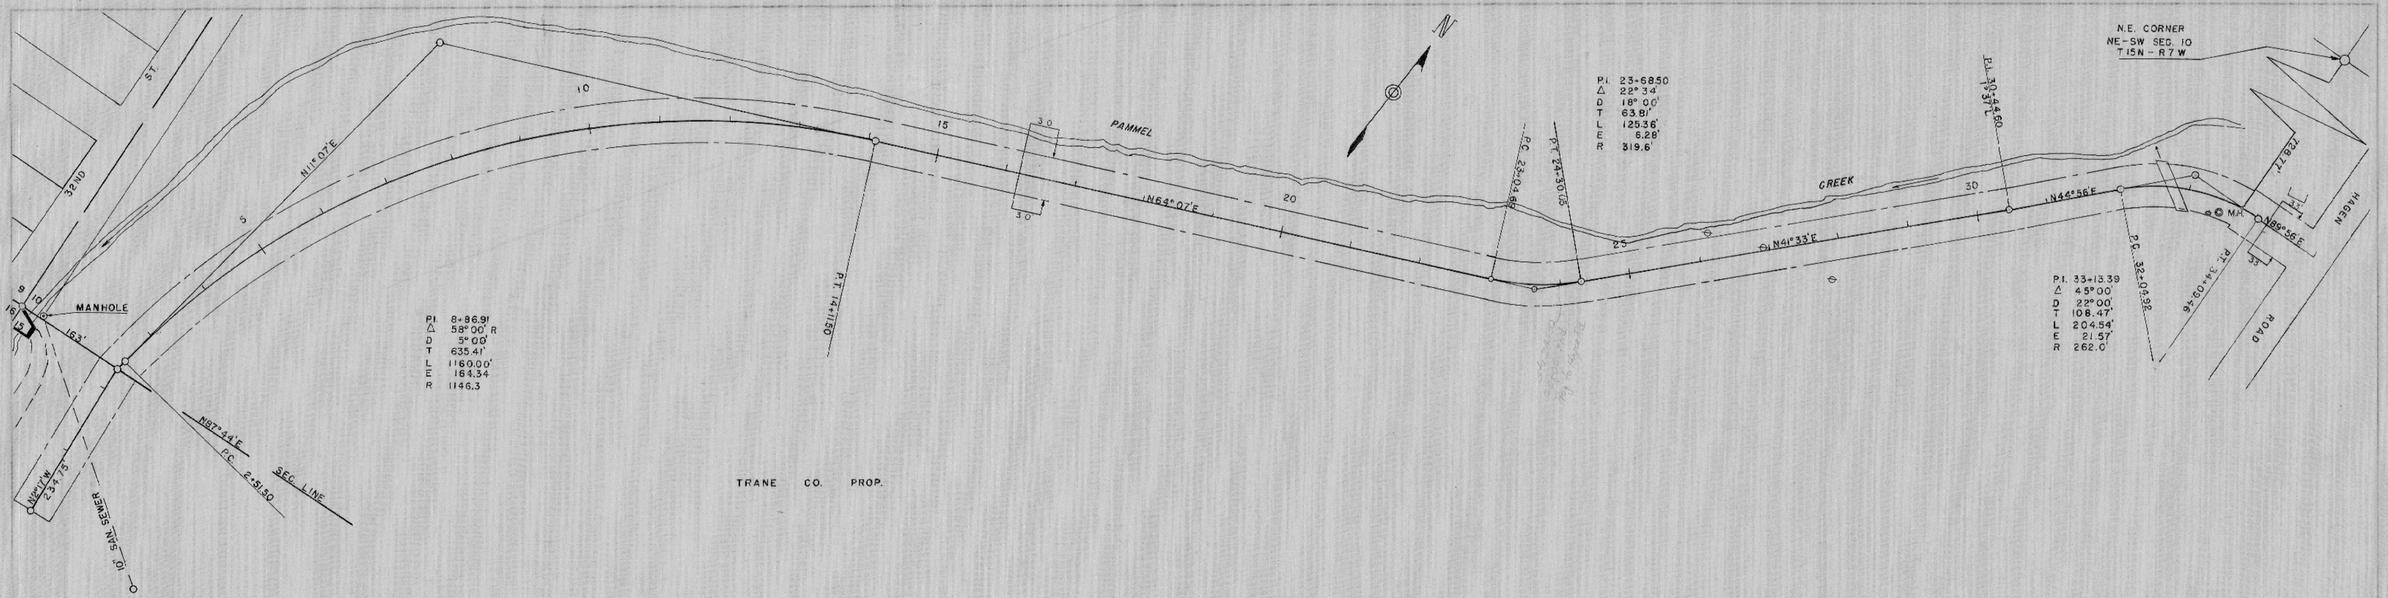

LOCATION PLAN

SCALE 1" = 100'

PAMMEL CREEK ROAD

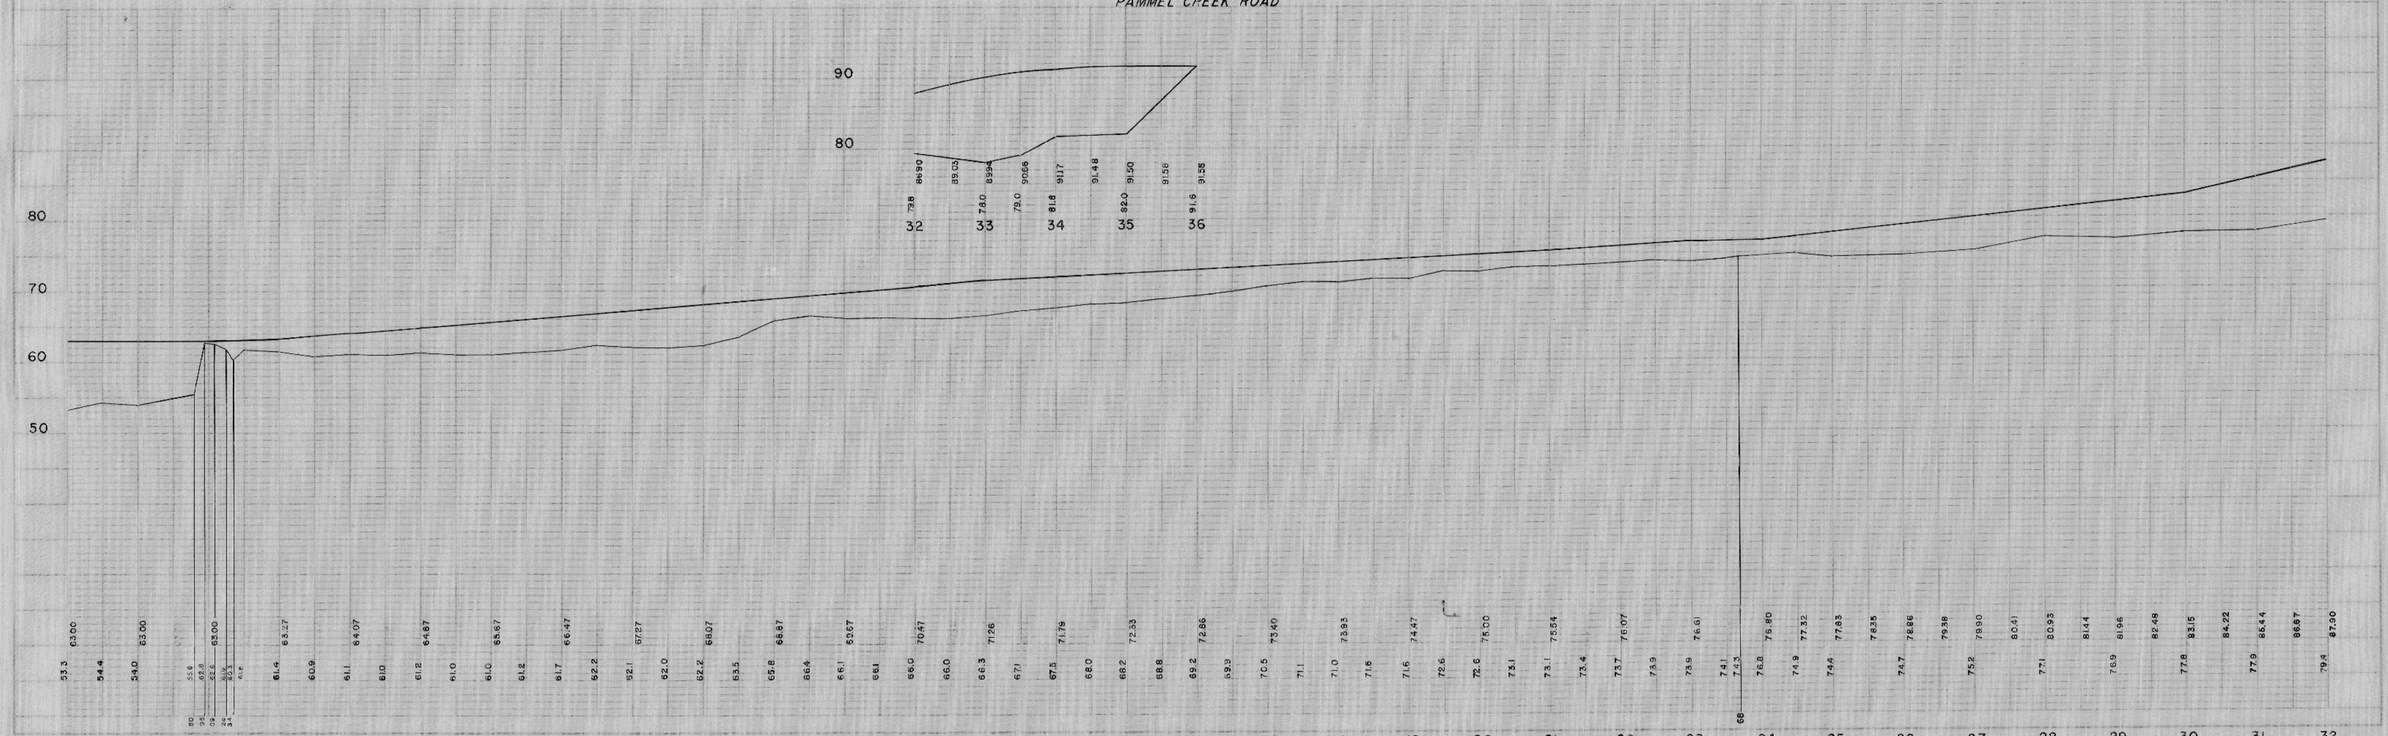

SHELBY

PAMMEL CREEK ROAD

PLAN 451