PLAN
NO. 172
F.N.D. 7-2-46
D.C. 7-15-46

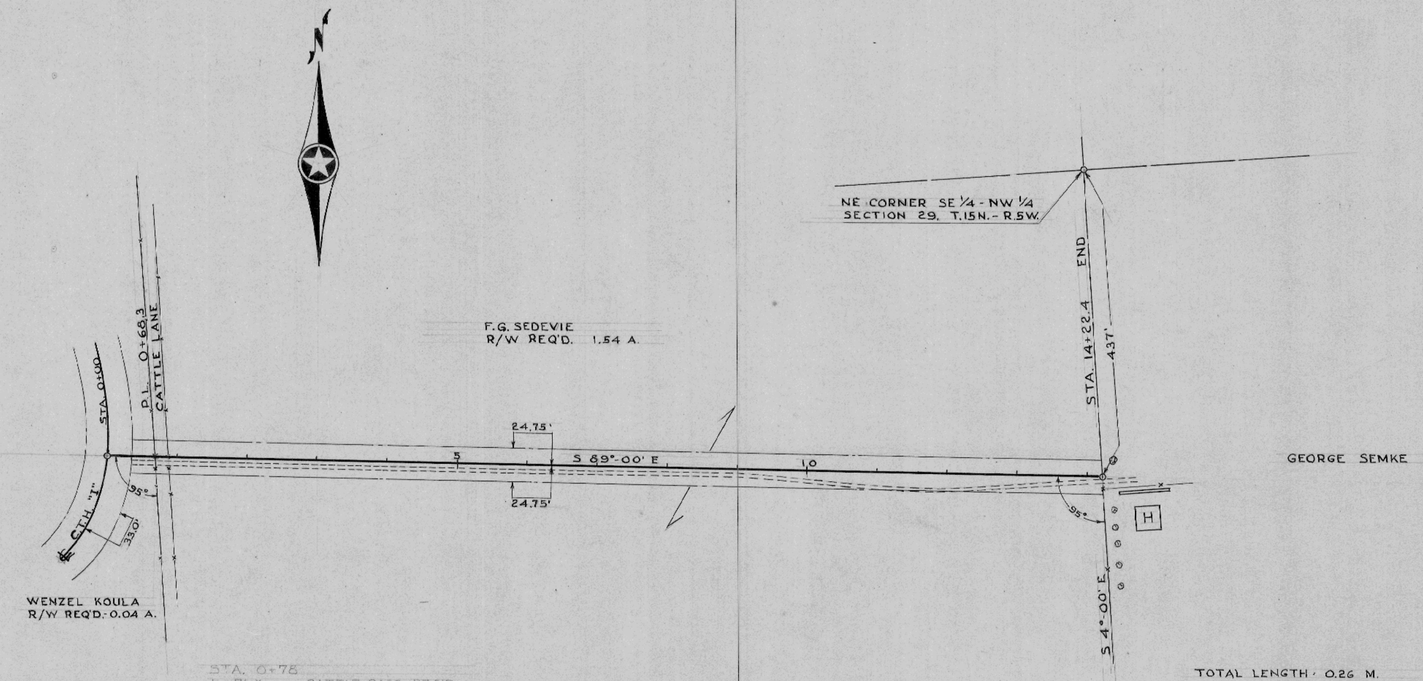


TOTAL LENGTH · 0.26 M.
TOTAL ACREAGE · 1.58

PROFILE
F.N.D. 7-2-46
D.C. 7-15-46
NO. 172

TOWN OF WASHINGTON — GEORGE SEMKE ROAD — LA CROSSE COUNTY HIGHWAY DEPARTMENT

PLAN NO. 258

ONE SHEET

SEMKE