COUNTY CLERK

SCHEDULE OF LANDS AND INTERESTS REQUIRED

PARCEL NUMBER	OWNER	INTEREST REQUIRED	L.H.E. ACRES	NEW R/W REQUIRED	EXISTING R/W	TOTAL R/W REQUIRED	TOTAL REMAINING ACRES
1	WALTER GILBERT	FEE		0.14	0.30	0.44	159.56
2	GENERAL TELEPHONE	RELEASE OF RIGHTS					

BEARING ORIENTATION

BEARINGS ON THIS PLAT ARE ASSUMED AND ARE BASED ON THE EAST LINE OF SECTION 12, T18N, R7W ASSUMED TO HAVE A BEARING OF N0° -13'-45" E.

R/W PROJECT NUMBER
7345-2-21

FEDERAL PROJECT NUMBER

SHEET NUMBER | TOTAL SHEETS

PLAT OF RIGHT-OF-WAY REQUIRED FOR
STEVENSTOWN – NORTH BEND ROAD
C.T.H. "V"
LA CROSSE COUNTY

20 0 20 40
scale feet

CONSTRUCTION PROJECT NUMBER
7345-2-71

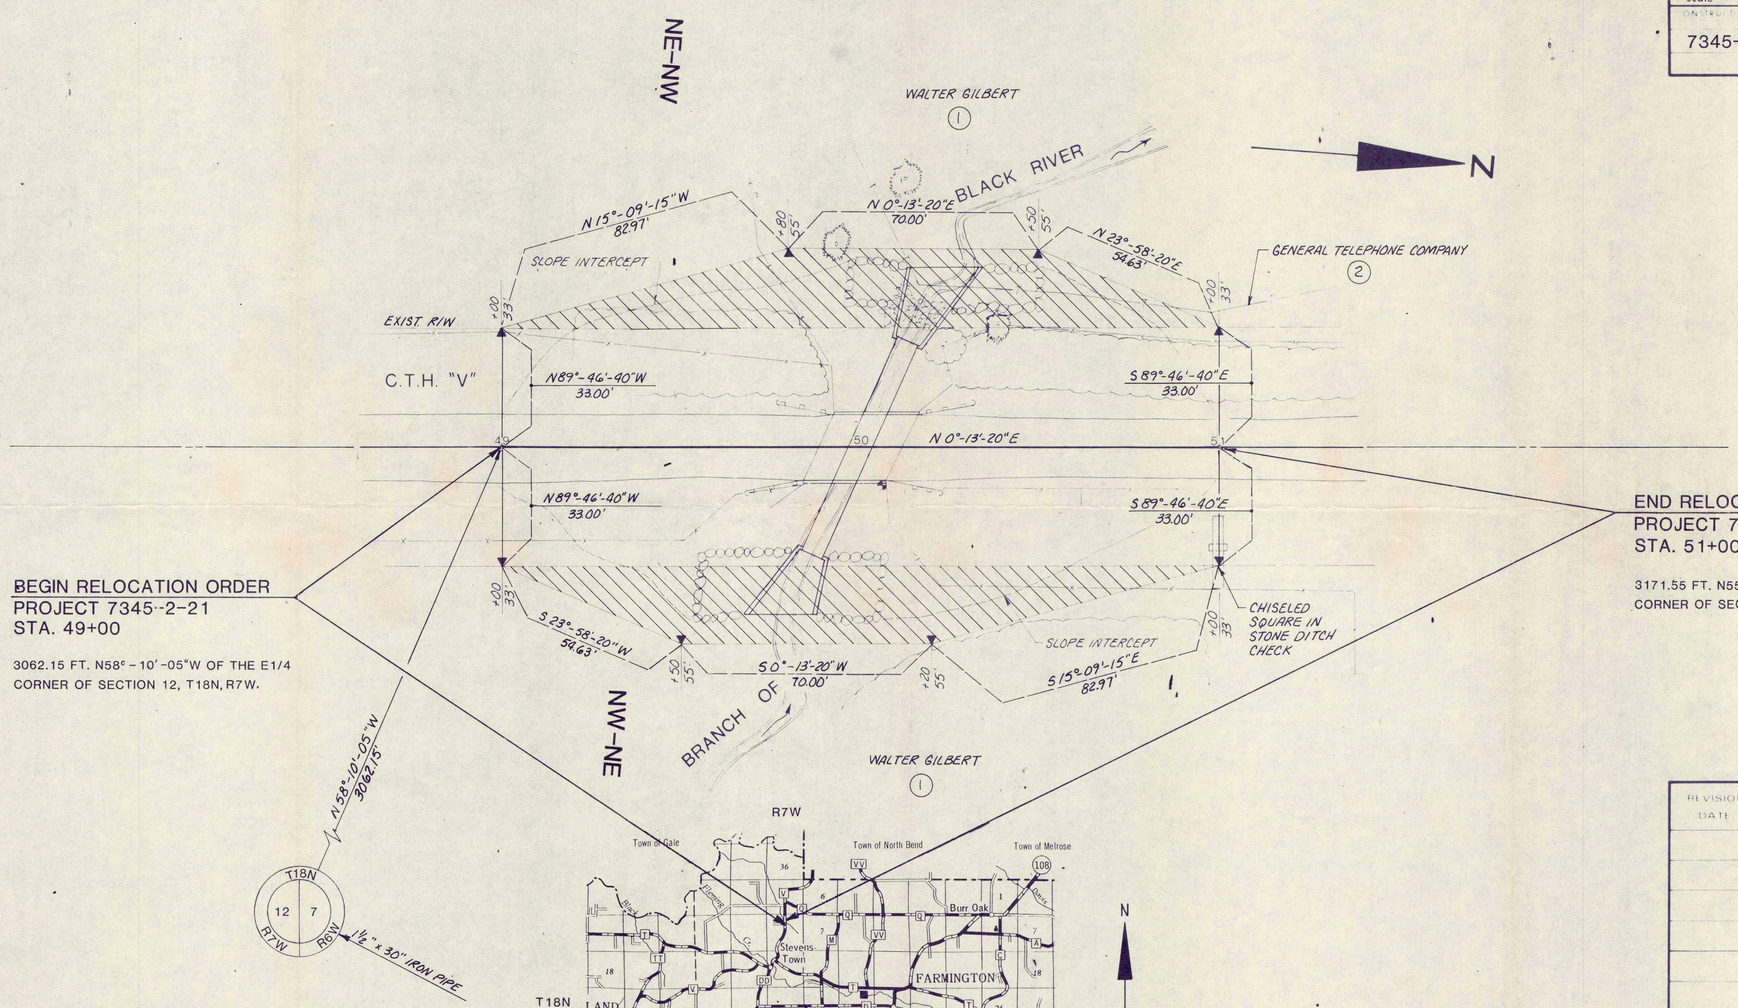

BEGIN RELOCATION ORDER
PROJECT 7345-2-21
STA. 49+00

3062.15 FT. N58° – 10' -05"W OF THE E1/4 CORNER OF SECTION 12, T18N, R7W.

END RELOCATION ORDER
PROJECT 7345-2-21
STA. 51+00

3171.55 FT. N55° – 05' -20" W OF THE E1/4 CORNER OF SECTION 12, T18N, R7W

STRAND ASSOCIATES
CONSULTING ENGINEERS
Madison, Wisconsin 53715

APPROVED FOR LA CROSSE COUNTY

8-20-84 Date
Signature of Official

REVISION DATE

STATE OF WISCONSIN
DEPARTMENT OF TRANSPORTATION
DIVISION OF HIGHWAYS

Correct

Date

Recommended for Approval

Date

Approved

Date

U.S. DEPARTMENT OF TRANSPORTATION
FEDERAL HIGHWAY ADMINISTRATION
REGION 5 WISCONSIN DIVISION

Approved

Date

Division Engineer

43

90-624-4