


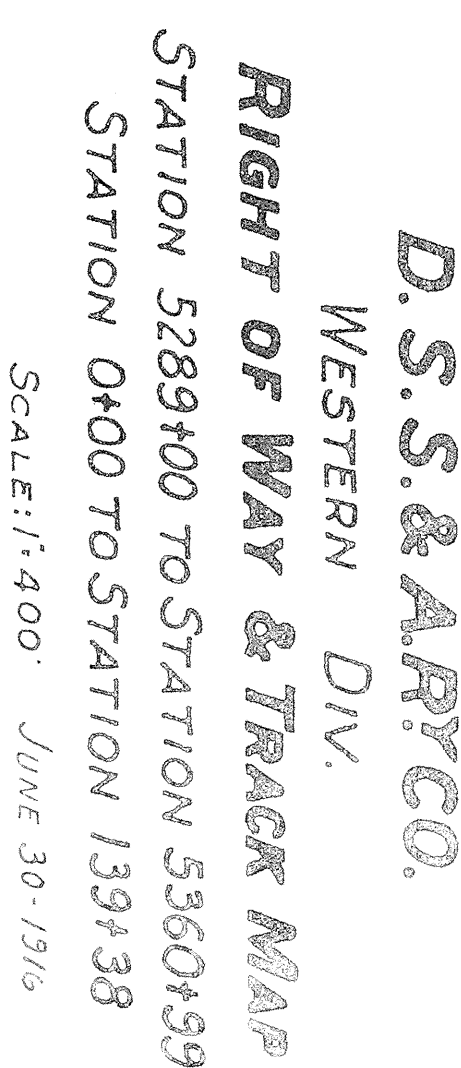

WESTERN DIV.

STATION 5289+00 TO STATION 5360+99

STATION 0+00 TO STATION 139+38

SCALE: 1"=400' JUNE 30-1916

OFFICE OF ASST. TO GENERAL MANAGER

DULUTH, MINN.

Sheet No. 26 of 37 of Dinuth, South Shore and Atlantic
 Railway Vol. Sec. 3 Mich. from survey station \$289400
 to survey station 33604992.

W. H. H. H. H.

Engineer

Бүгд нэр