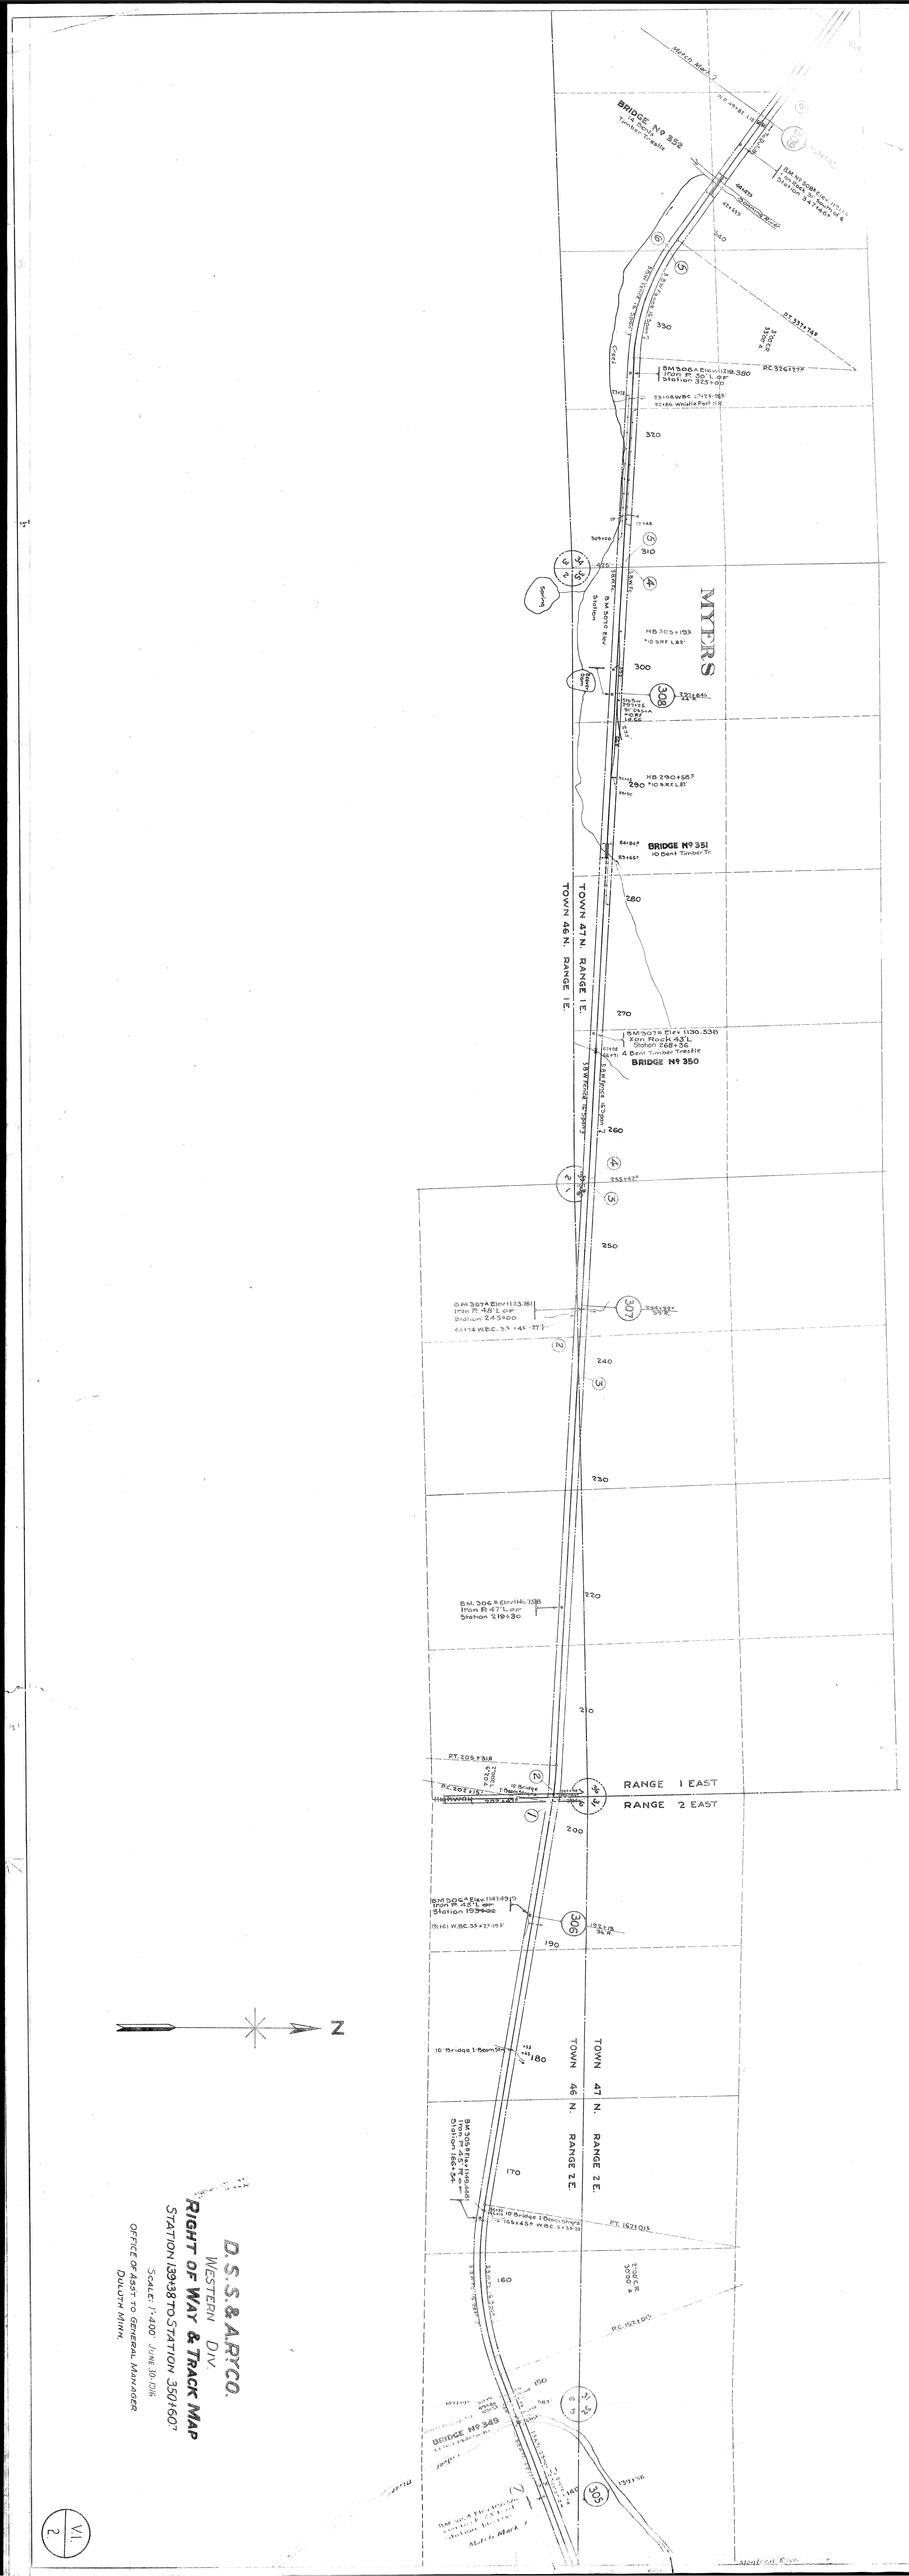


D. S. S. & A. RY. CO.
WESTERN DIV.
RIGHT OF WAY & TRACK MAP
STATION 139+38 TO STATION 350+60.7

SCALE: 1"=400' JUNE 30, 1916

OFFICE OF ASST. TO GENERAL MANAGER
DULUTH, MINN.

V.T.
2