


10-22-45
10-23-45
FND.
D.C.

10-23-45
10-24-45
FND.
D.C.

22


21

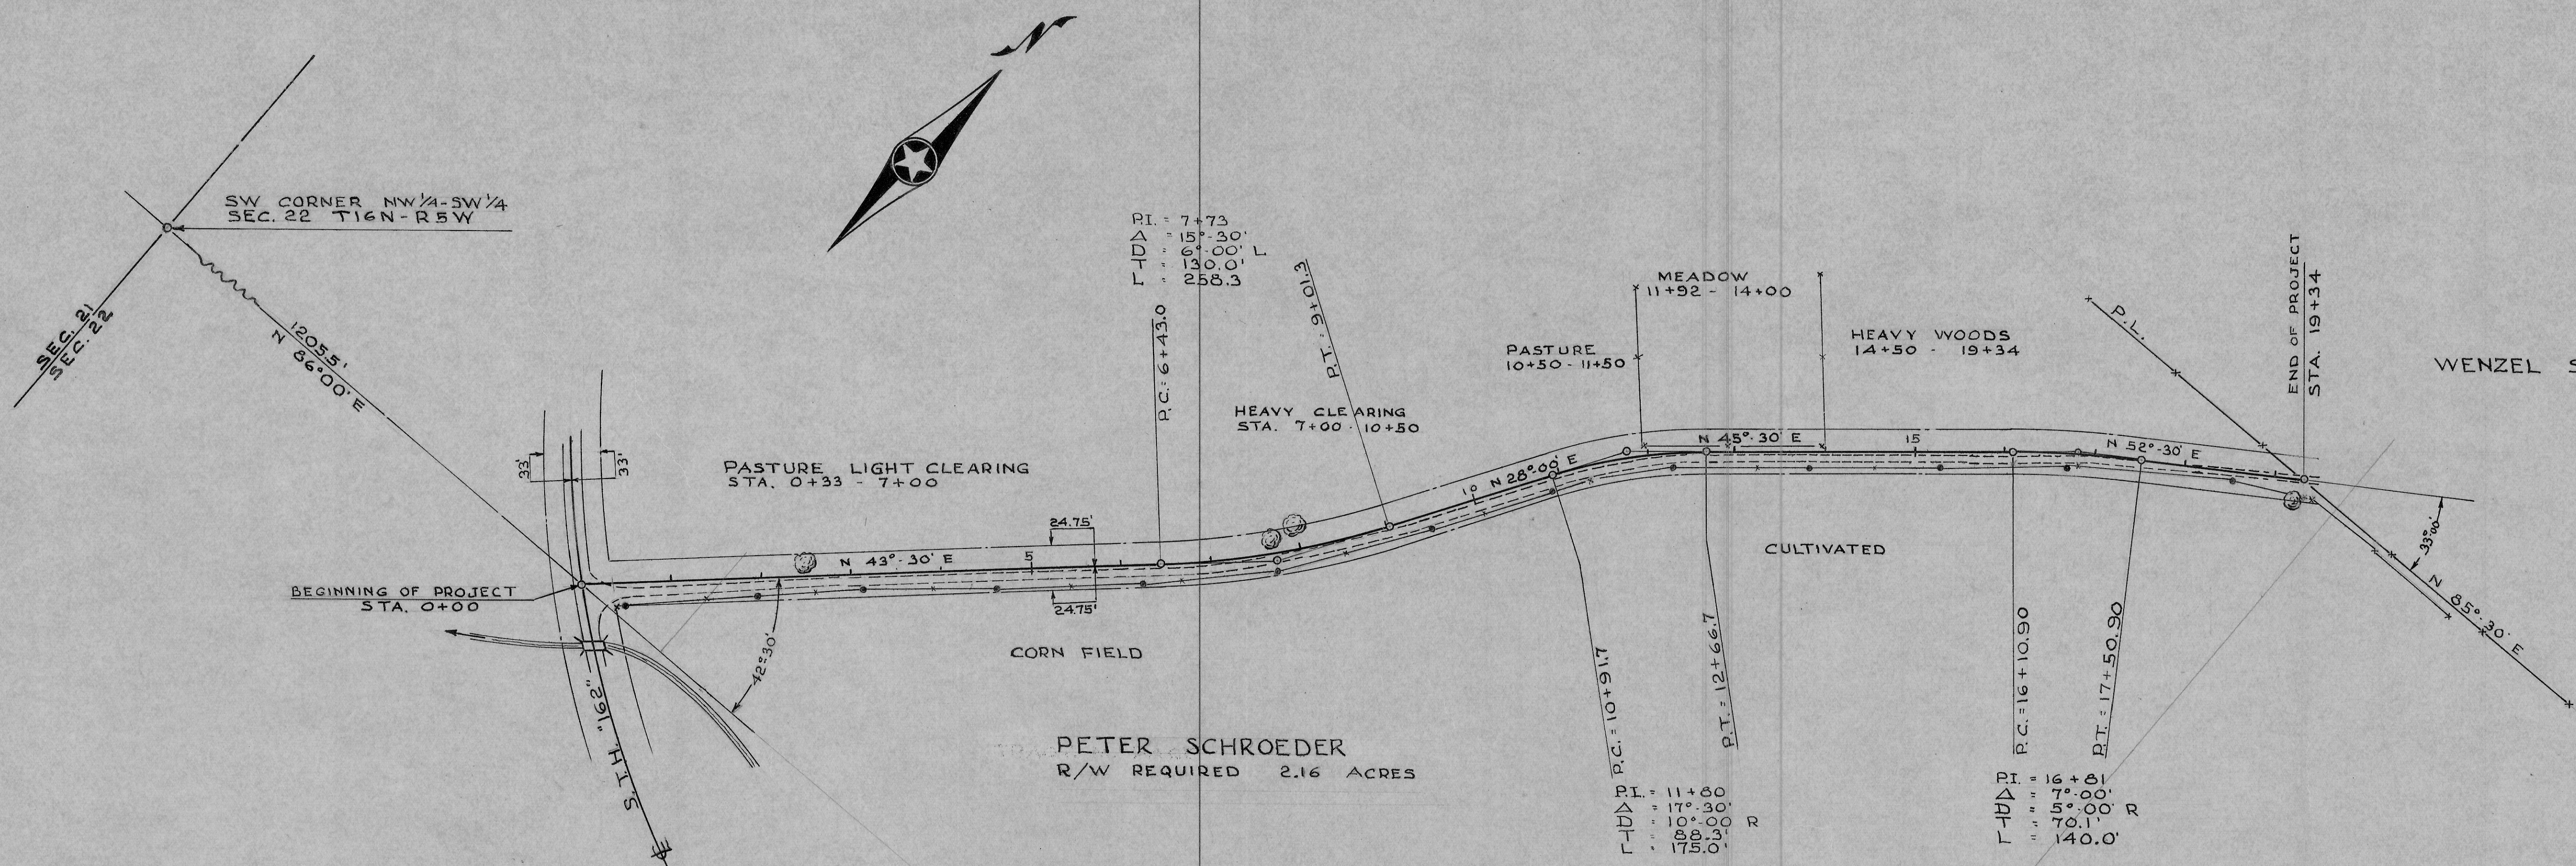

PETER SCHROEDER
R/W REQUIRED 2.16 ACRES

WENZEL SOUCHEK

Length 0.436 miles
Area 2.16 acres

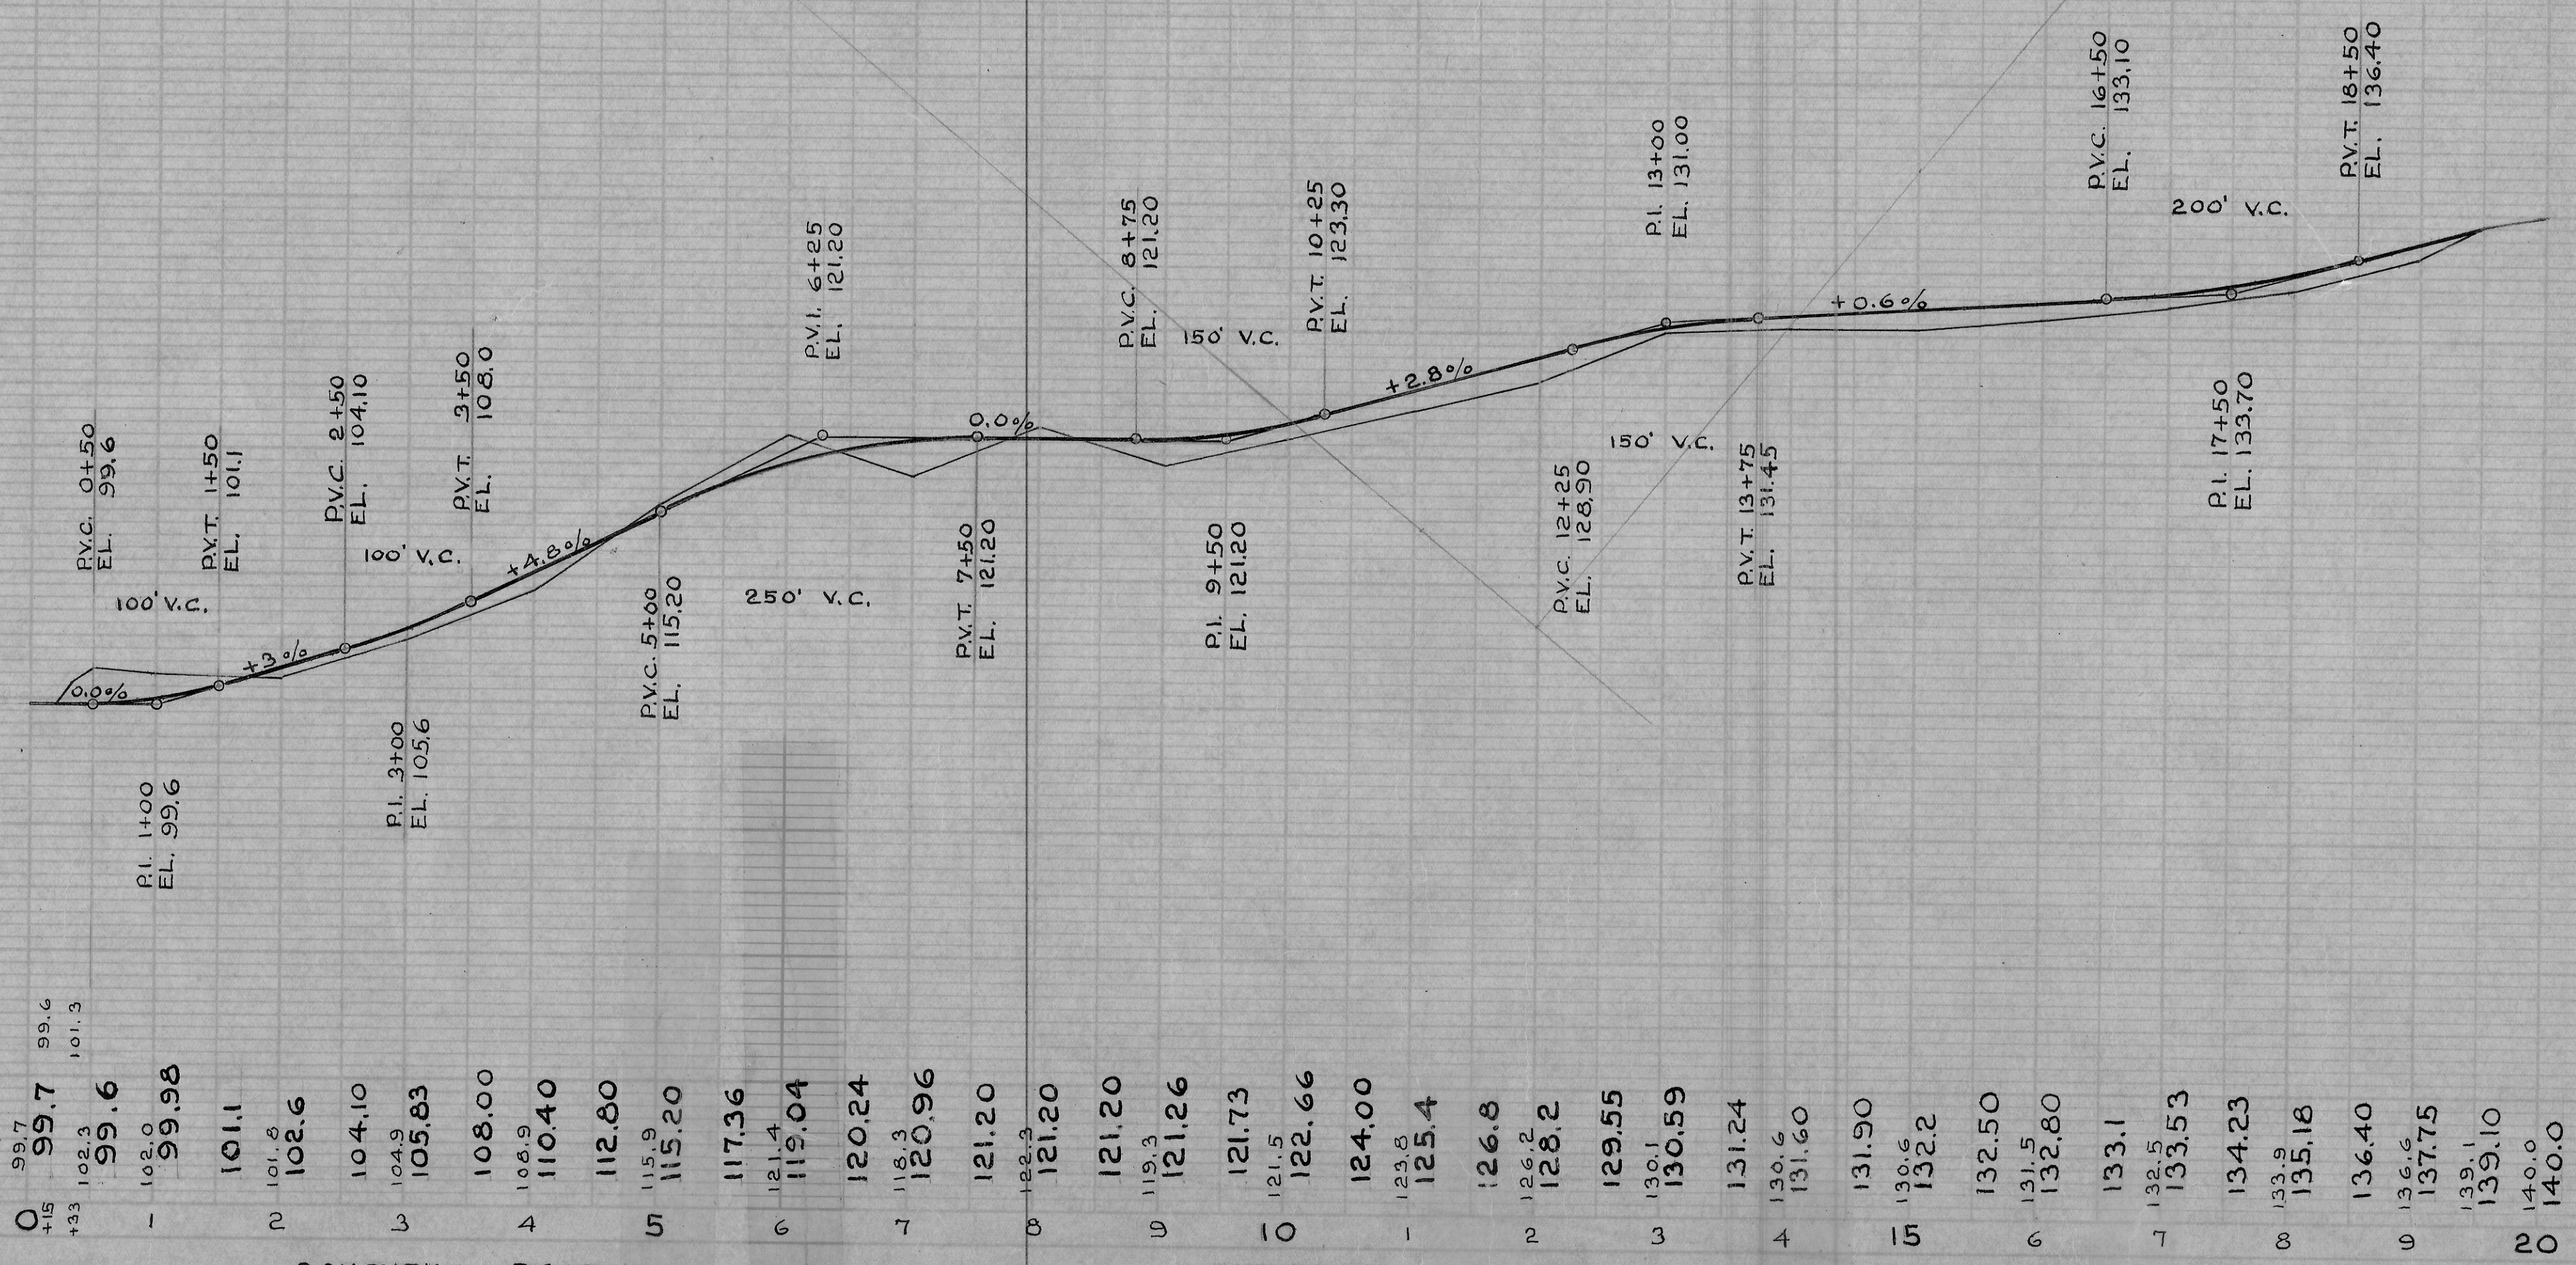

PLAN NO. 7

LACROSSE COUNTY HIGHWAY DEPARTMENT
LA CROSSE, WIS.
Paul A. Harwig, Highway Commissioner
ROAD - SOUCHEK TOWN - BANGOR
SURVEY BY - DAILY DATE - 10-22-45
DRAWN BY - CONKLIN DATE - 10-24-45
CHECKED BY - P.A.H. DATE
APPROVED BY - T.N. BOARD DATE

LA CROSSE COUNTY HIGHWAY DEPARTMENT

SHEET 1 OF 1 SHEETS

TOWN OF BANGOR

SOUCHEK ROAD