



PLAN	SURVEYED	DATE
	6-20-50	
NO. 195	BY	
NOTE BOOK		
PLOTTED		
CHECKED		
BY		
DATE		

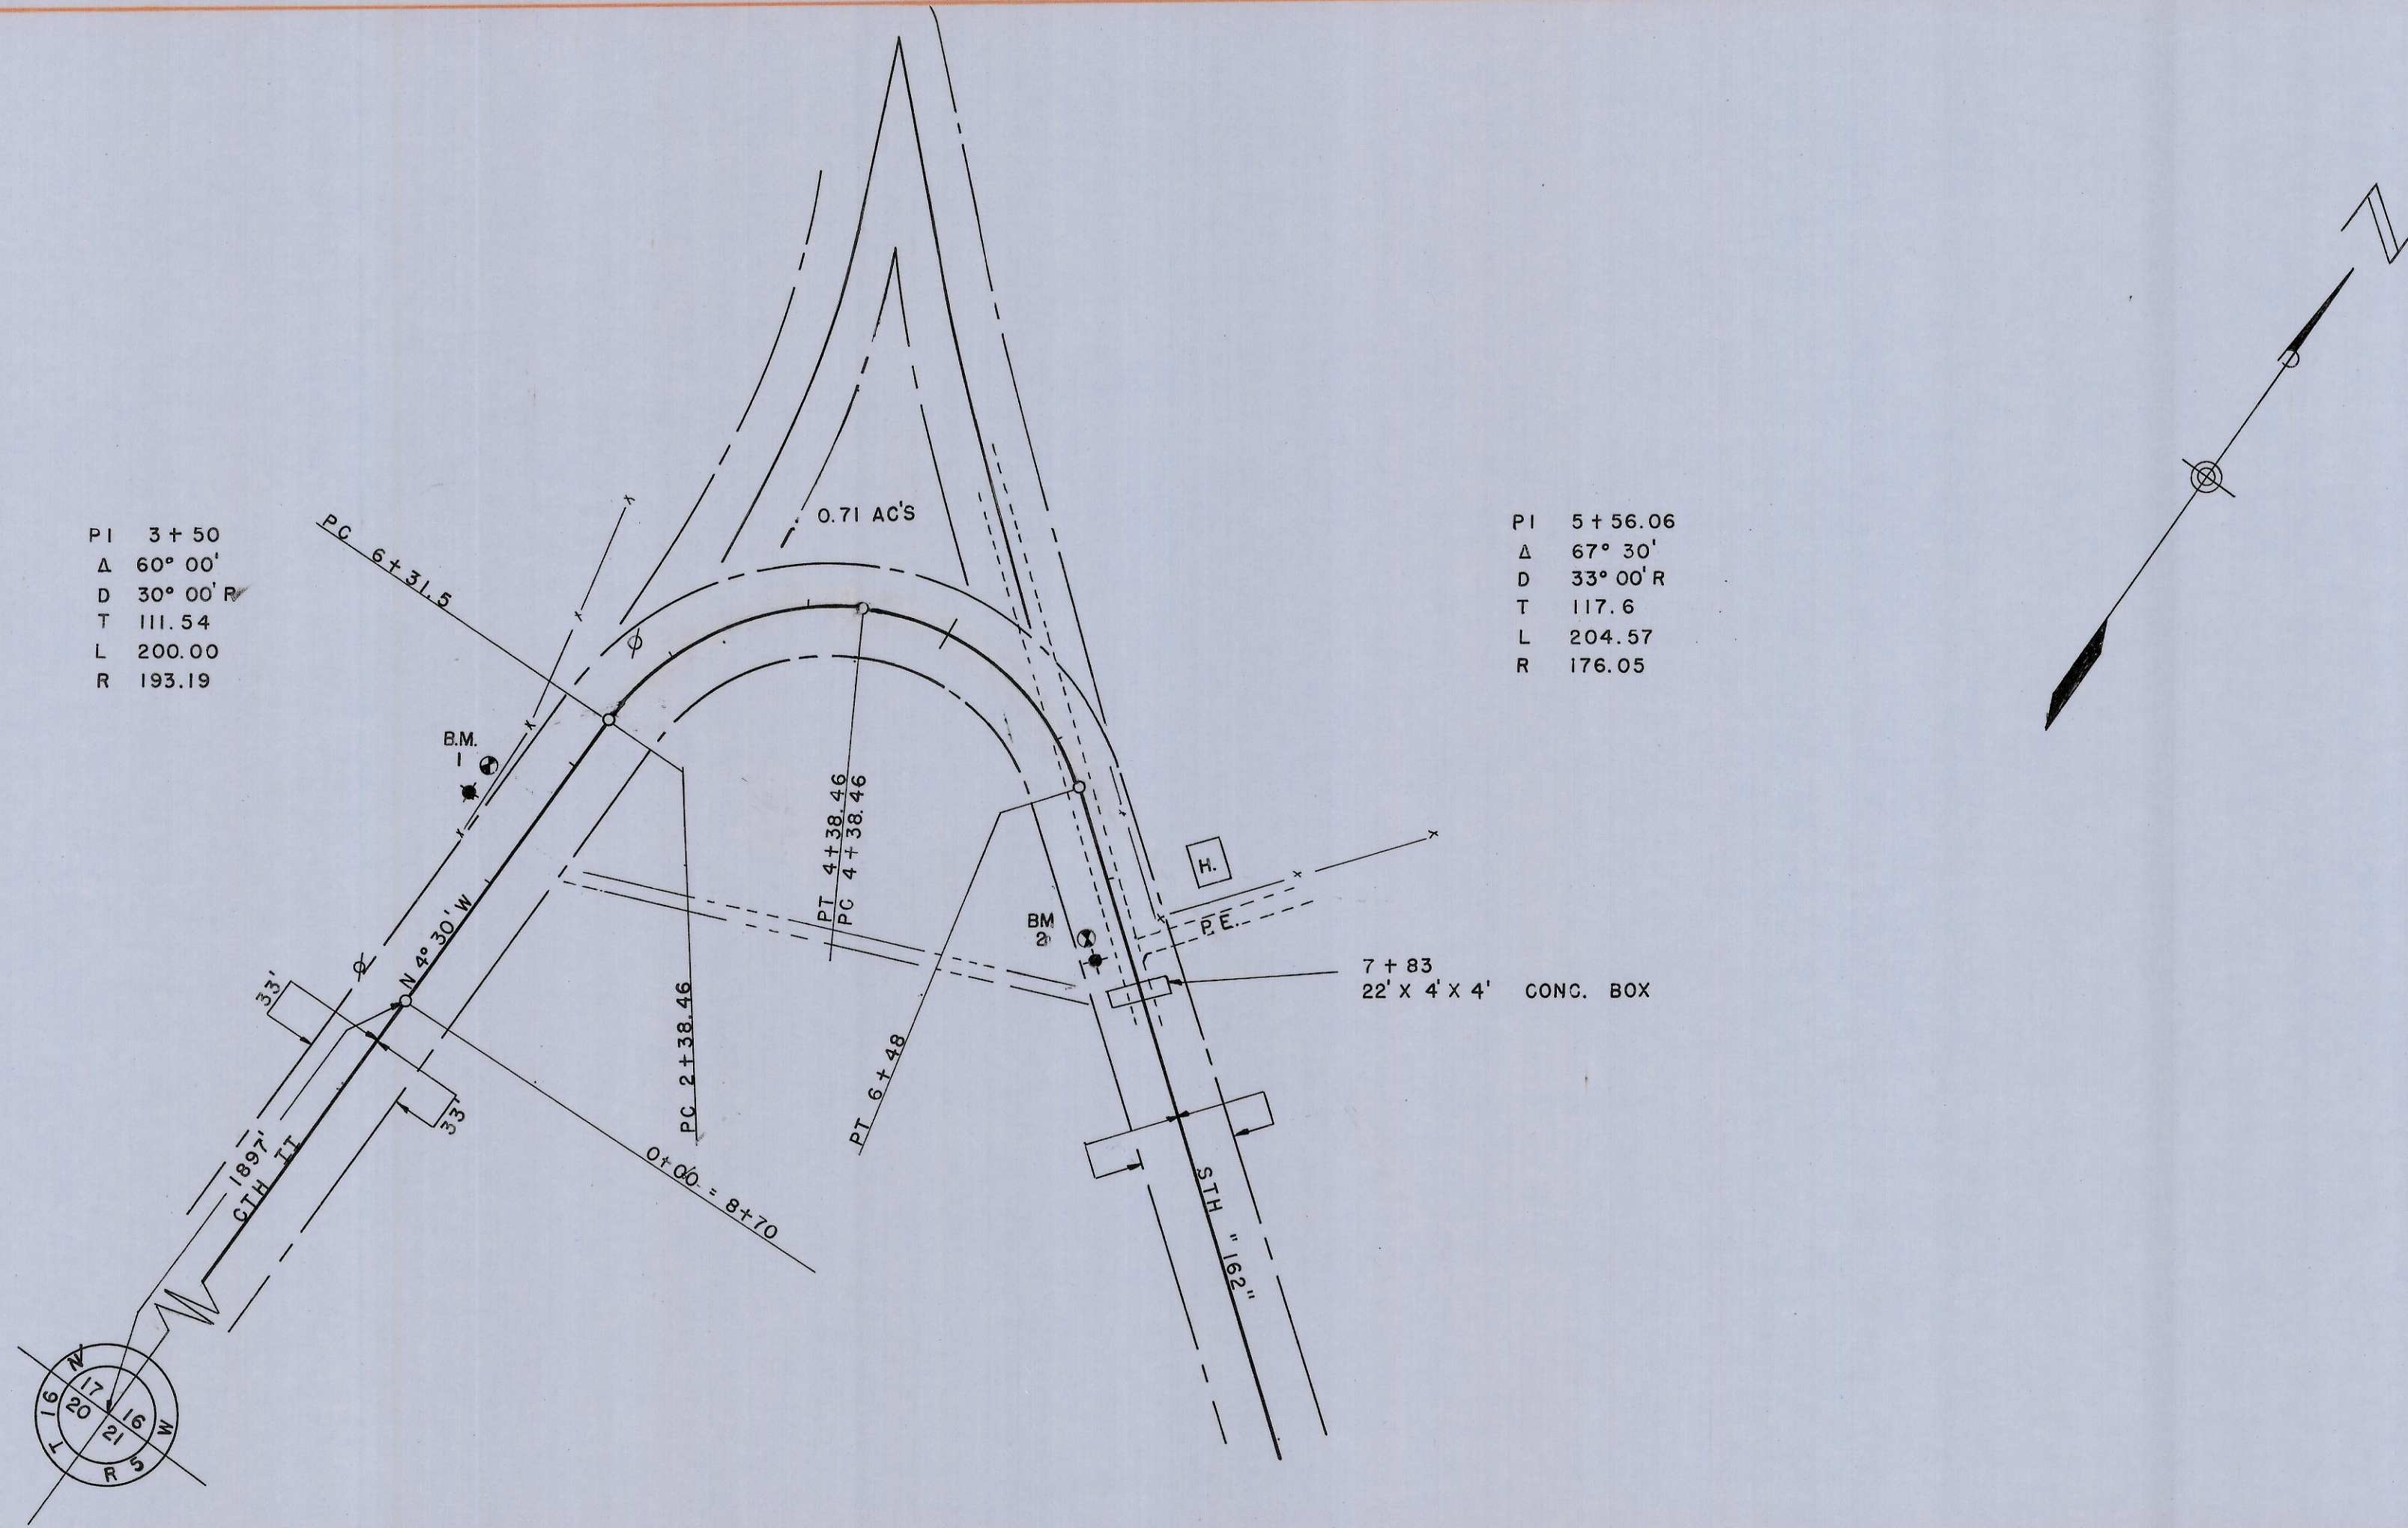

PROFILE	SURVEYED	DATE
	6-20-50	
NO. 195	BY	
NOTE BOOK		
PLOTTED		
CHECKED		
BY		
DATE		

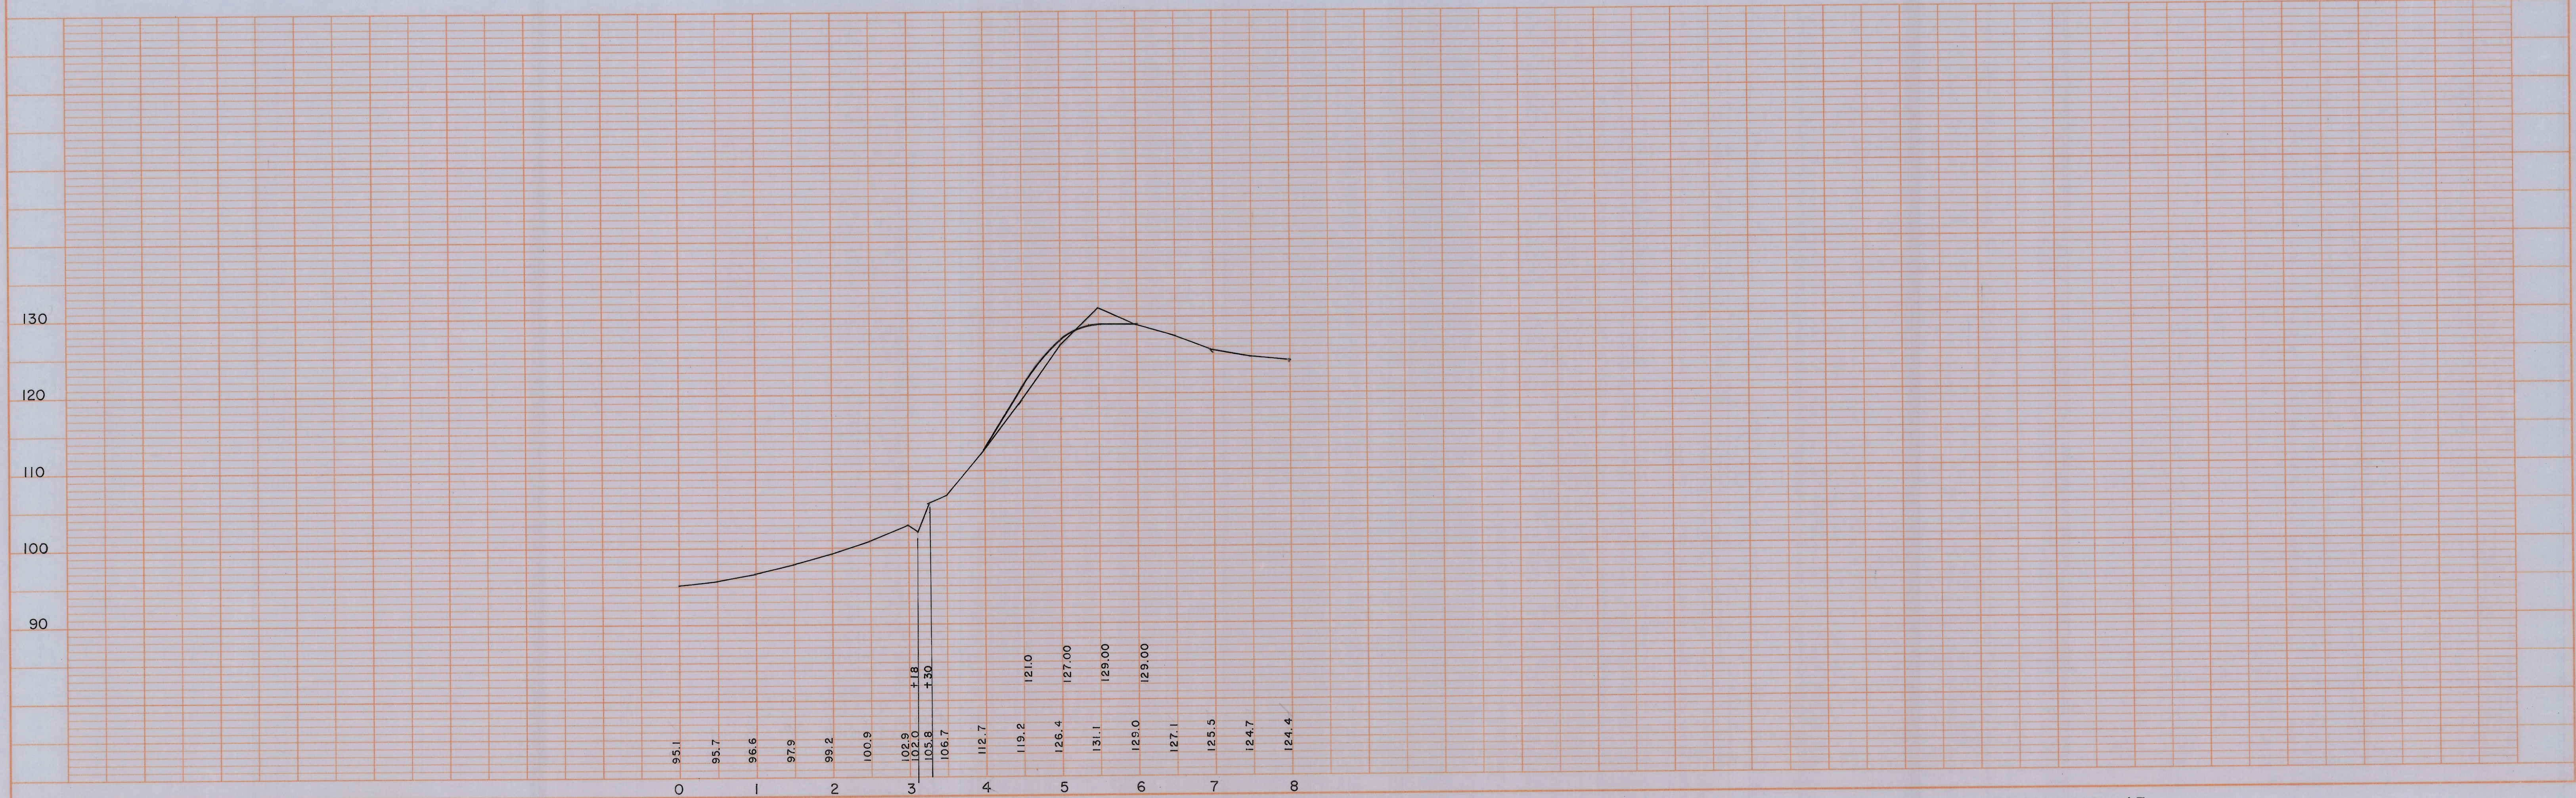

INTERSECTION CTH "11" & STH "162"

TOWN OF BANGOR

K&E PLATE 1, PLAN-PROFILE
KEUFFEL & ESSER CO.

SHEET 1 OF 1

PLAN NO 15

48 7012 IMPERIAL™ TRACING CLOTH 2500