
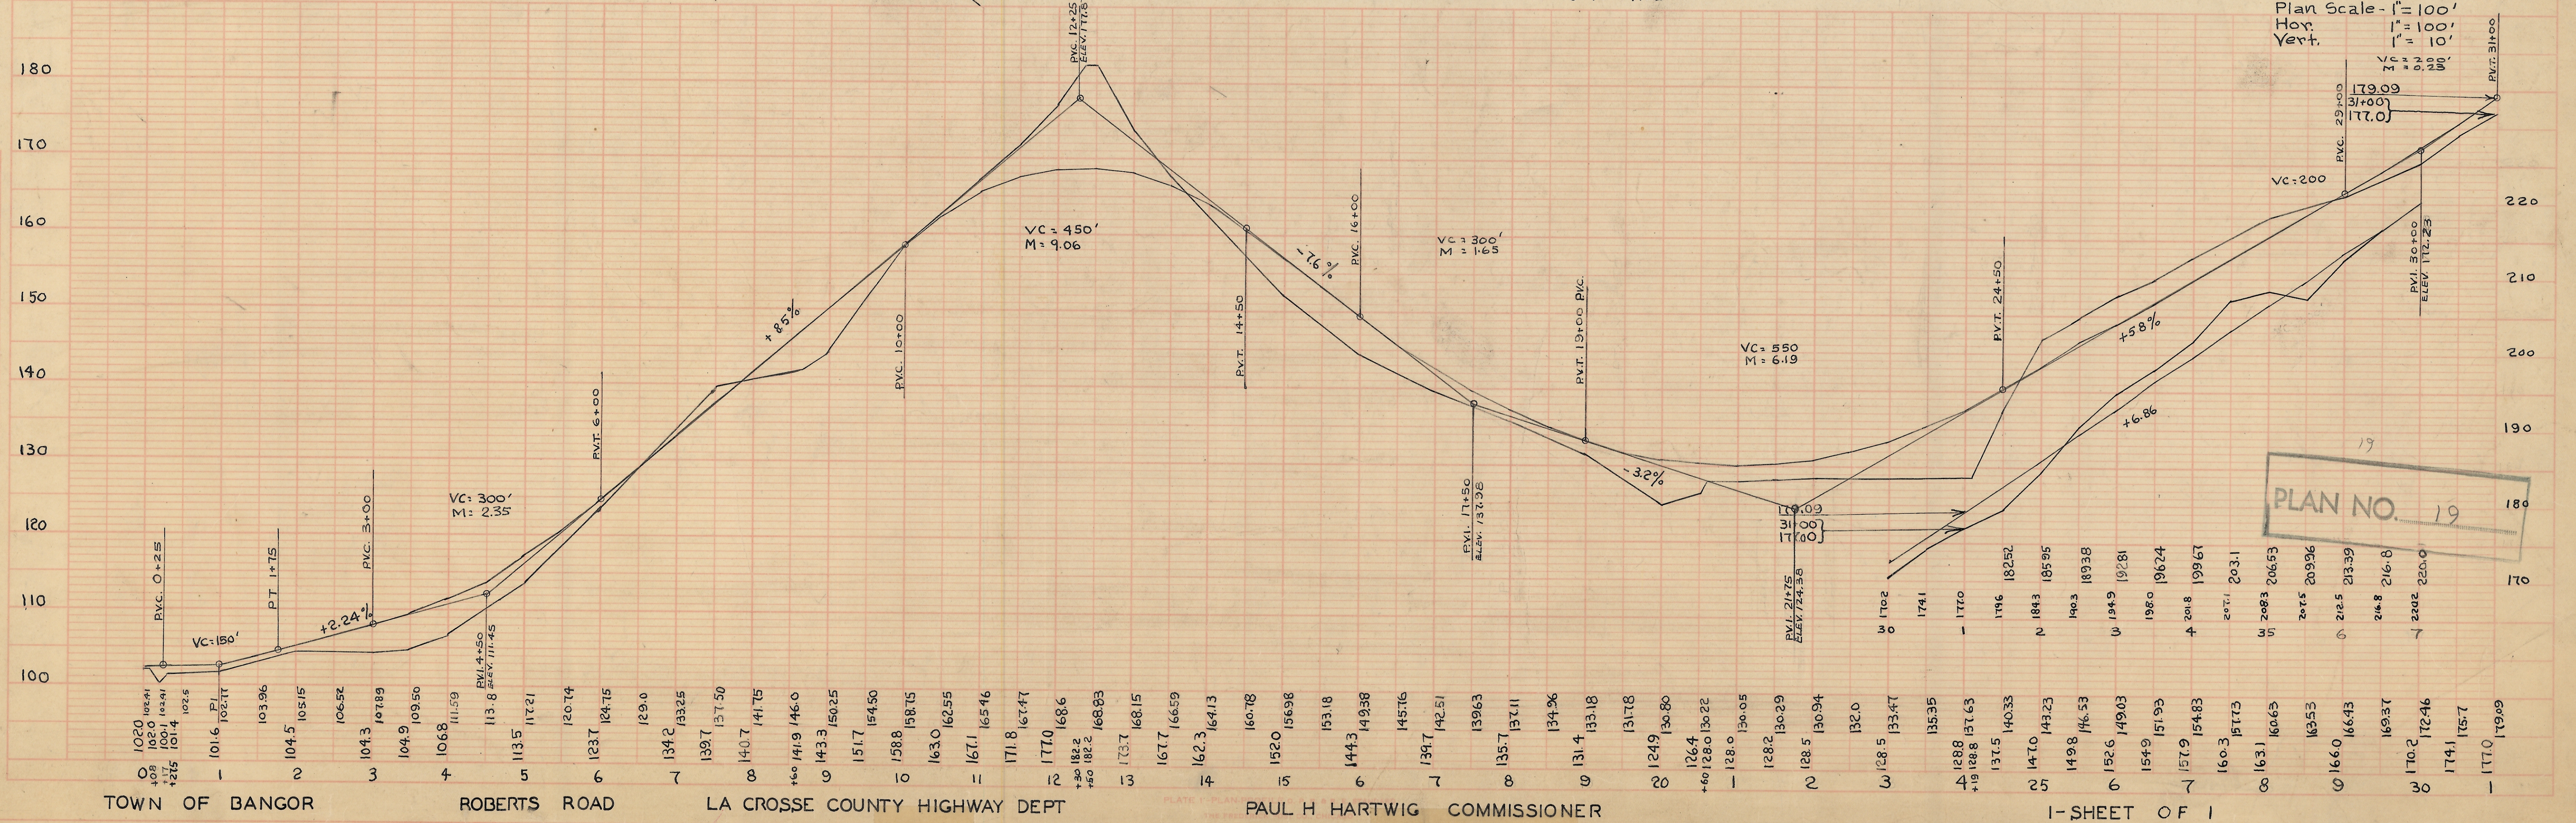


PLAN
25

PROFILE
24

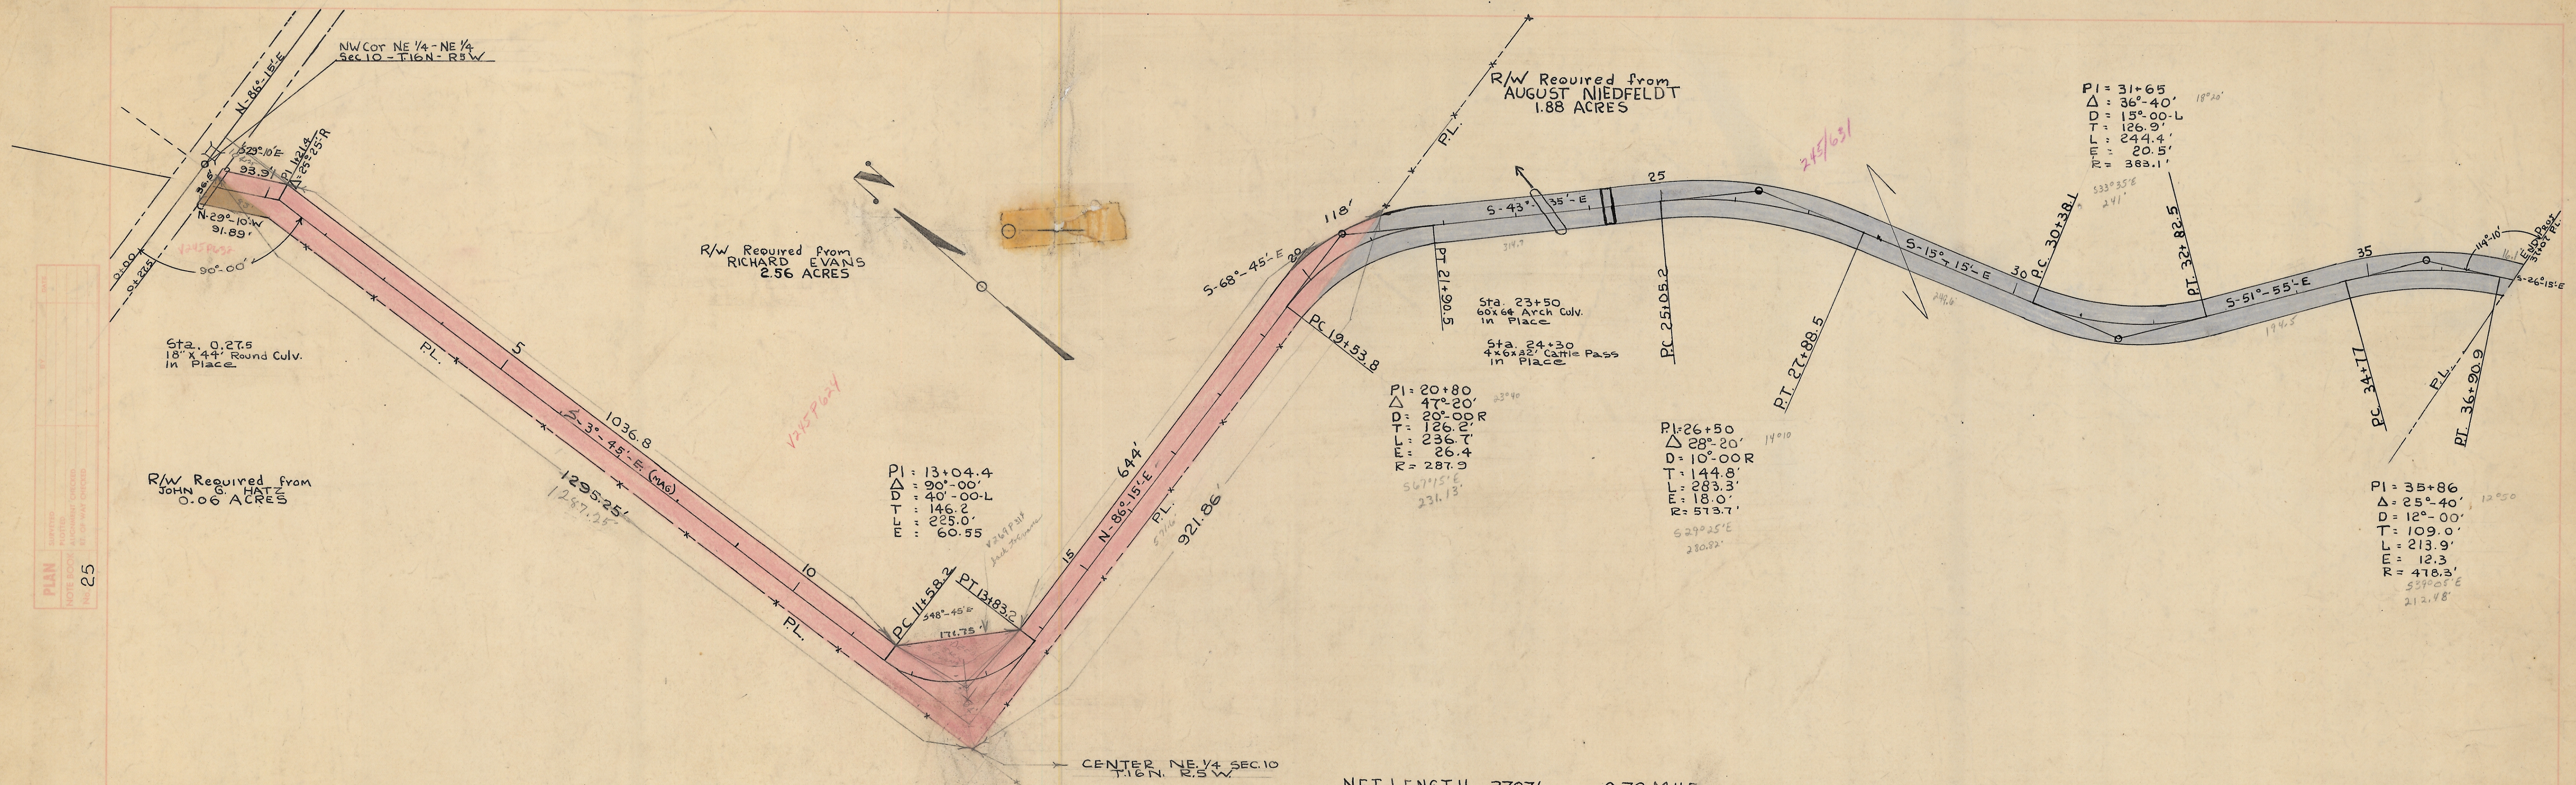

PLAN NO. 19

PLAN NO. 19