



B.P.R. DIVISION	PROJECT	SHEET NUMBER	TOTAL SHEETS
5N	C.T.H. "J" BANGOR	1	1

DATE	3-1-57
BY	J.S.M.
REVISION	2-2-57
PLAN	26
NOTES	1. SEE SHEET 25 FOR PLAN OF OLD CHANNEL

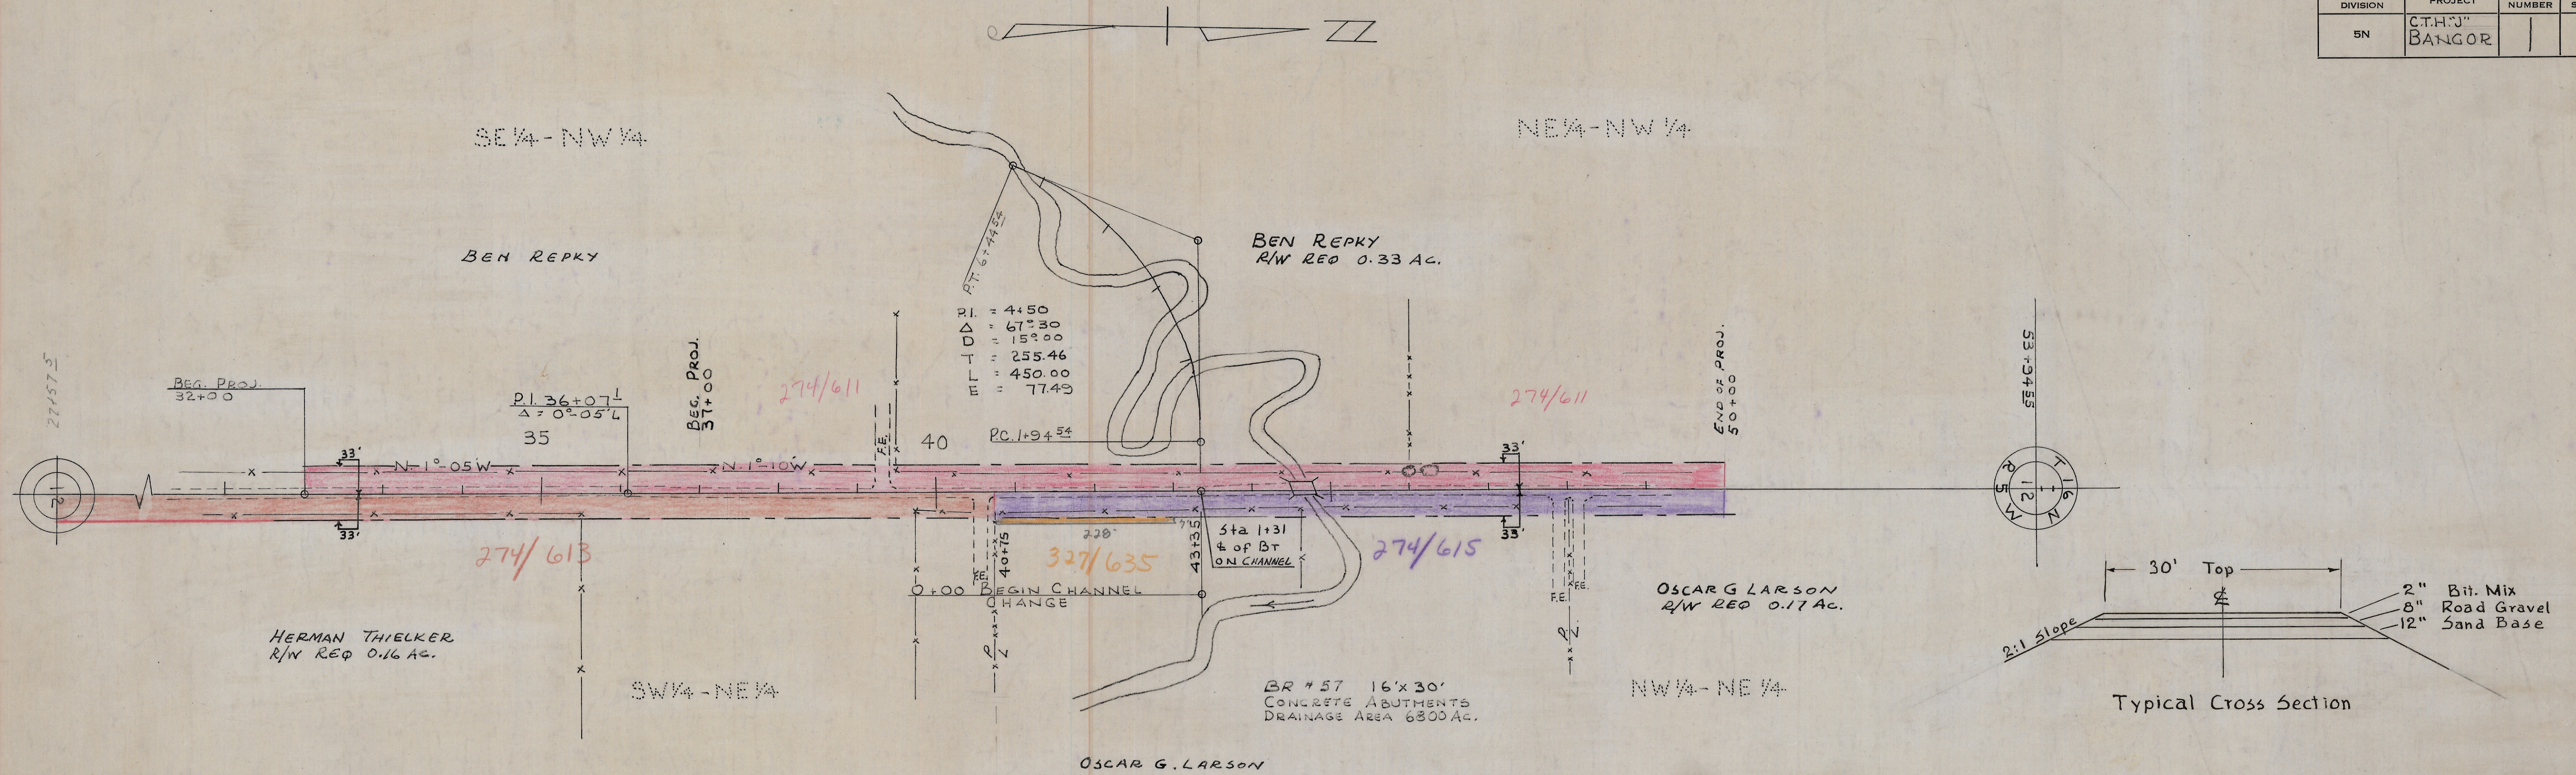

DATE	3-1-57
BY	J.S.M.
REVISION	2-2-57
PROFILE	27
NOTES	1. SEE SHEET 26 FOR PLAN OF OLD CHANNEL

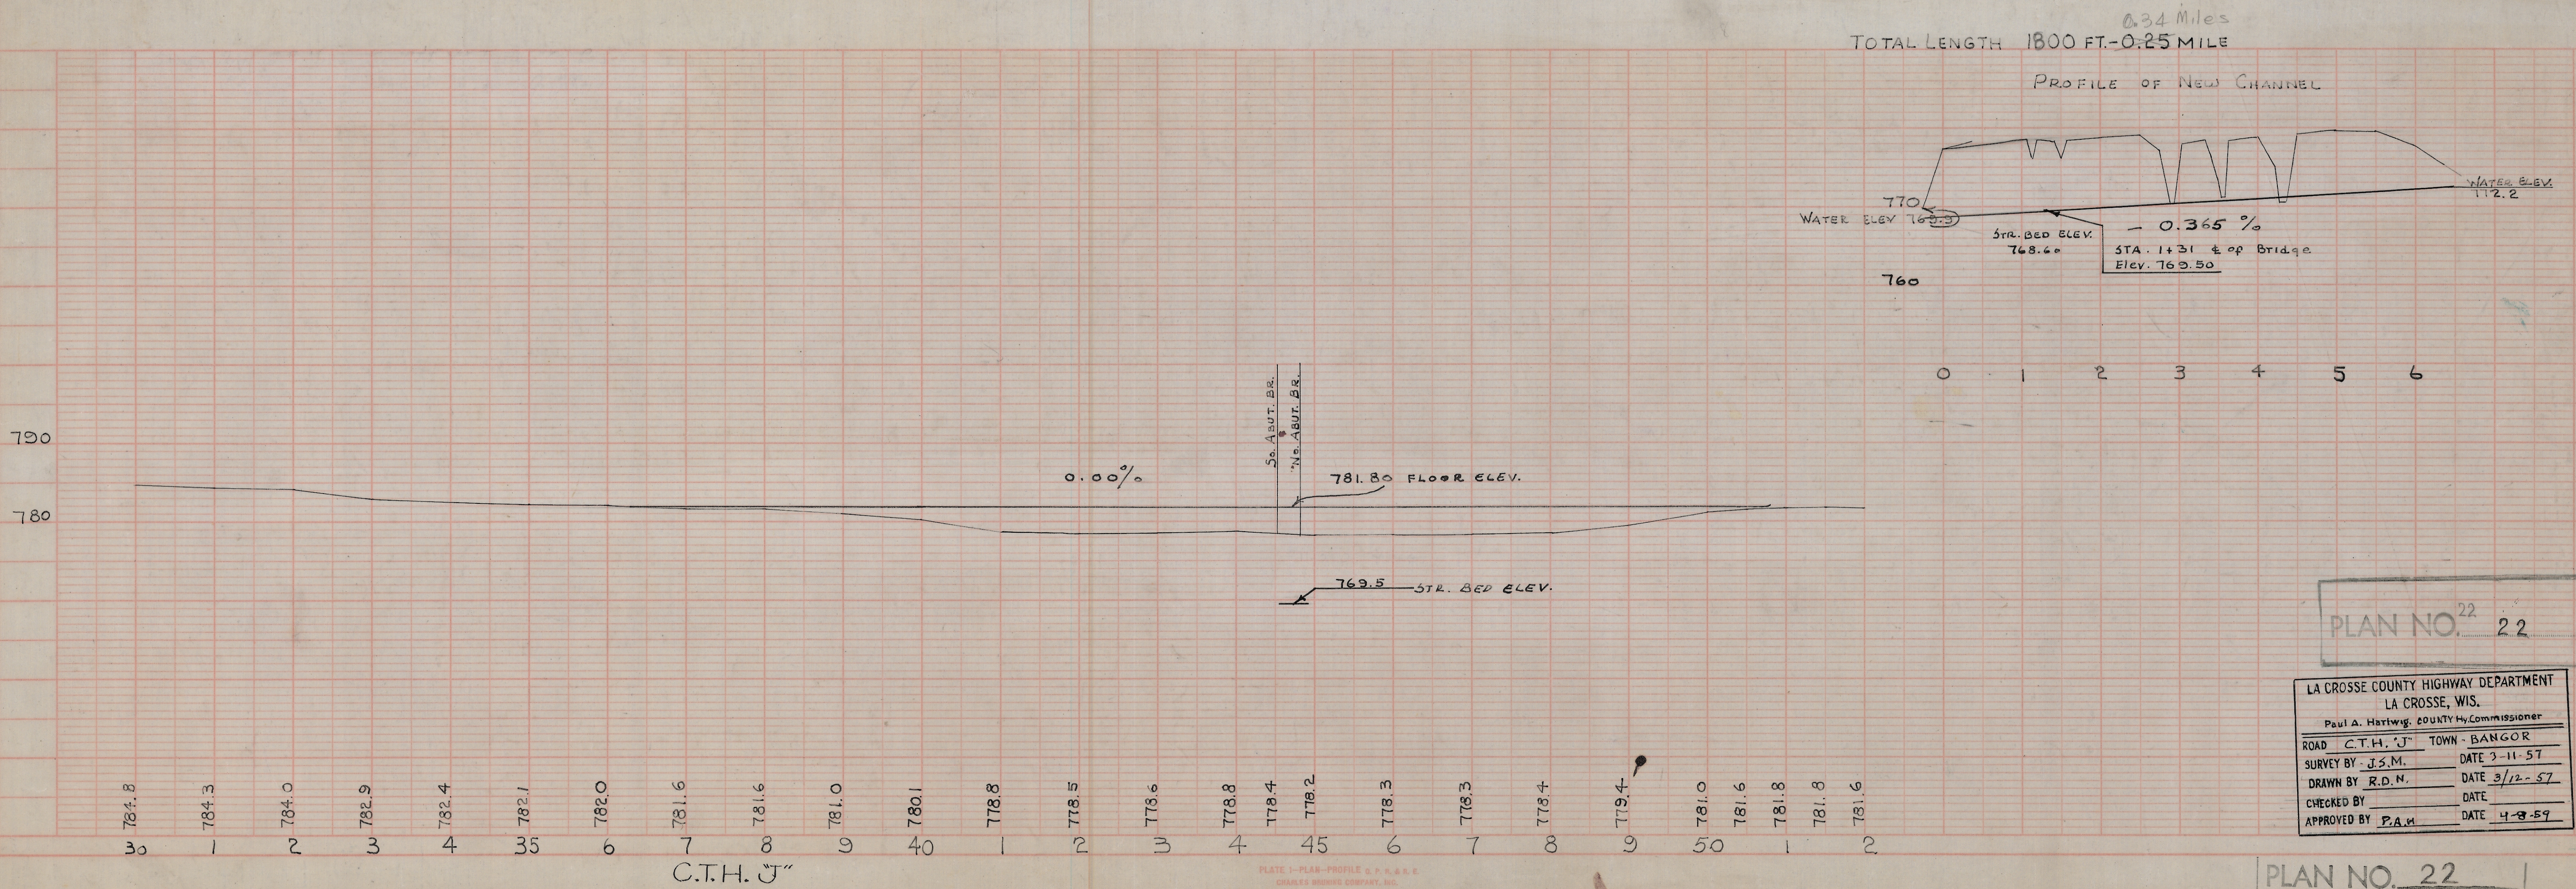

PLAN NO.	22
----------	----

LA CROSSE COUNTY HIGHWAY DEPARTMENT LA CROSSE, WIS.	
Paul A. Hartwig, COUNTY Highway Commissioner	
ROAD C.T.H. "J"	TOWN - BANGOR
SURVEY BY J.S.M.	DATE 3-11-57
DRAWN BY R.D.M.	DATE 3-12-57
CHECKED BY	DATE
APPROVED BY P.A.H.	DATE 4-8-57

PLAN NO. 22