


PLAN	SURVEYED NOTE BOOK NO. A-22	SURVEYED PLOTTED ALIGNMENT CHECKED BY, OF WAY CHECKED	RER DHS	12-14-67 12-26-67

PROFILE	SURVEYED NOTE BOOK NO.	SURVEYED PLOTTED GRADES CHECKED BY, OF WAY CHECKED	BY	DATE

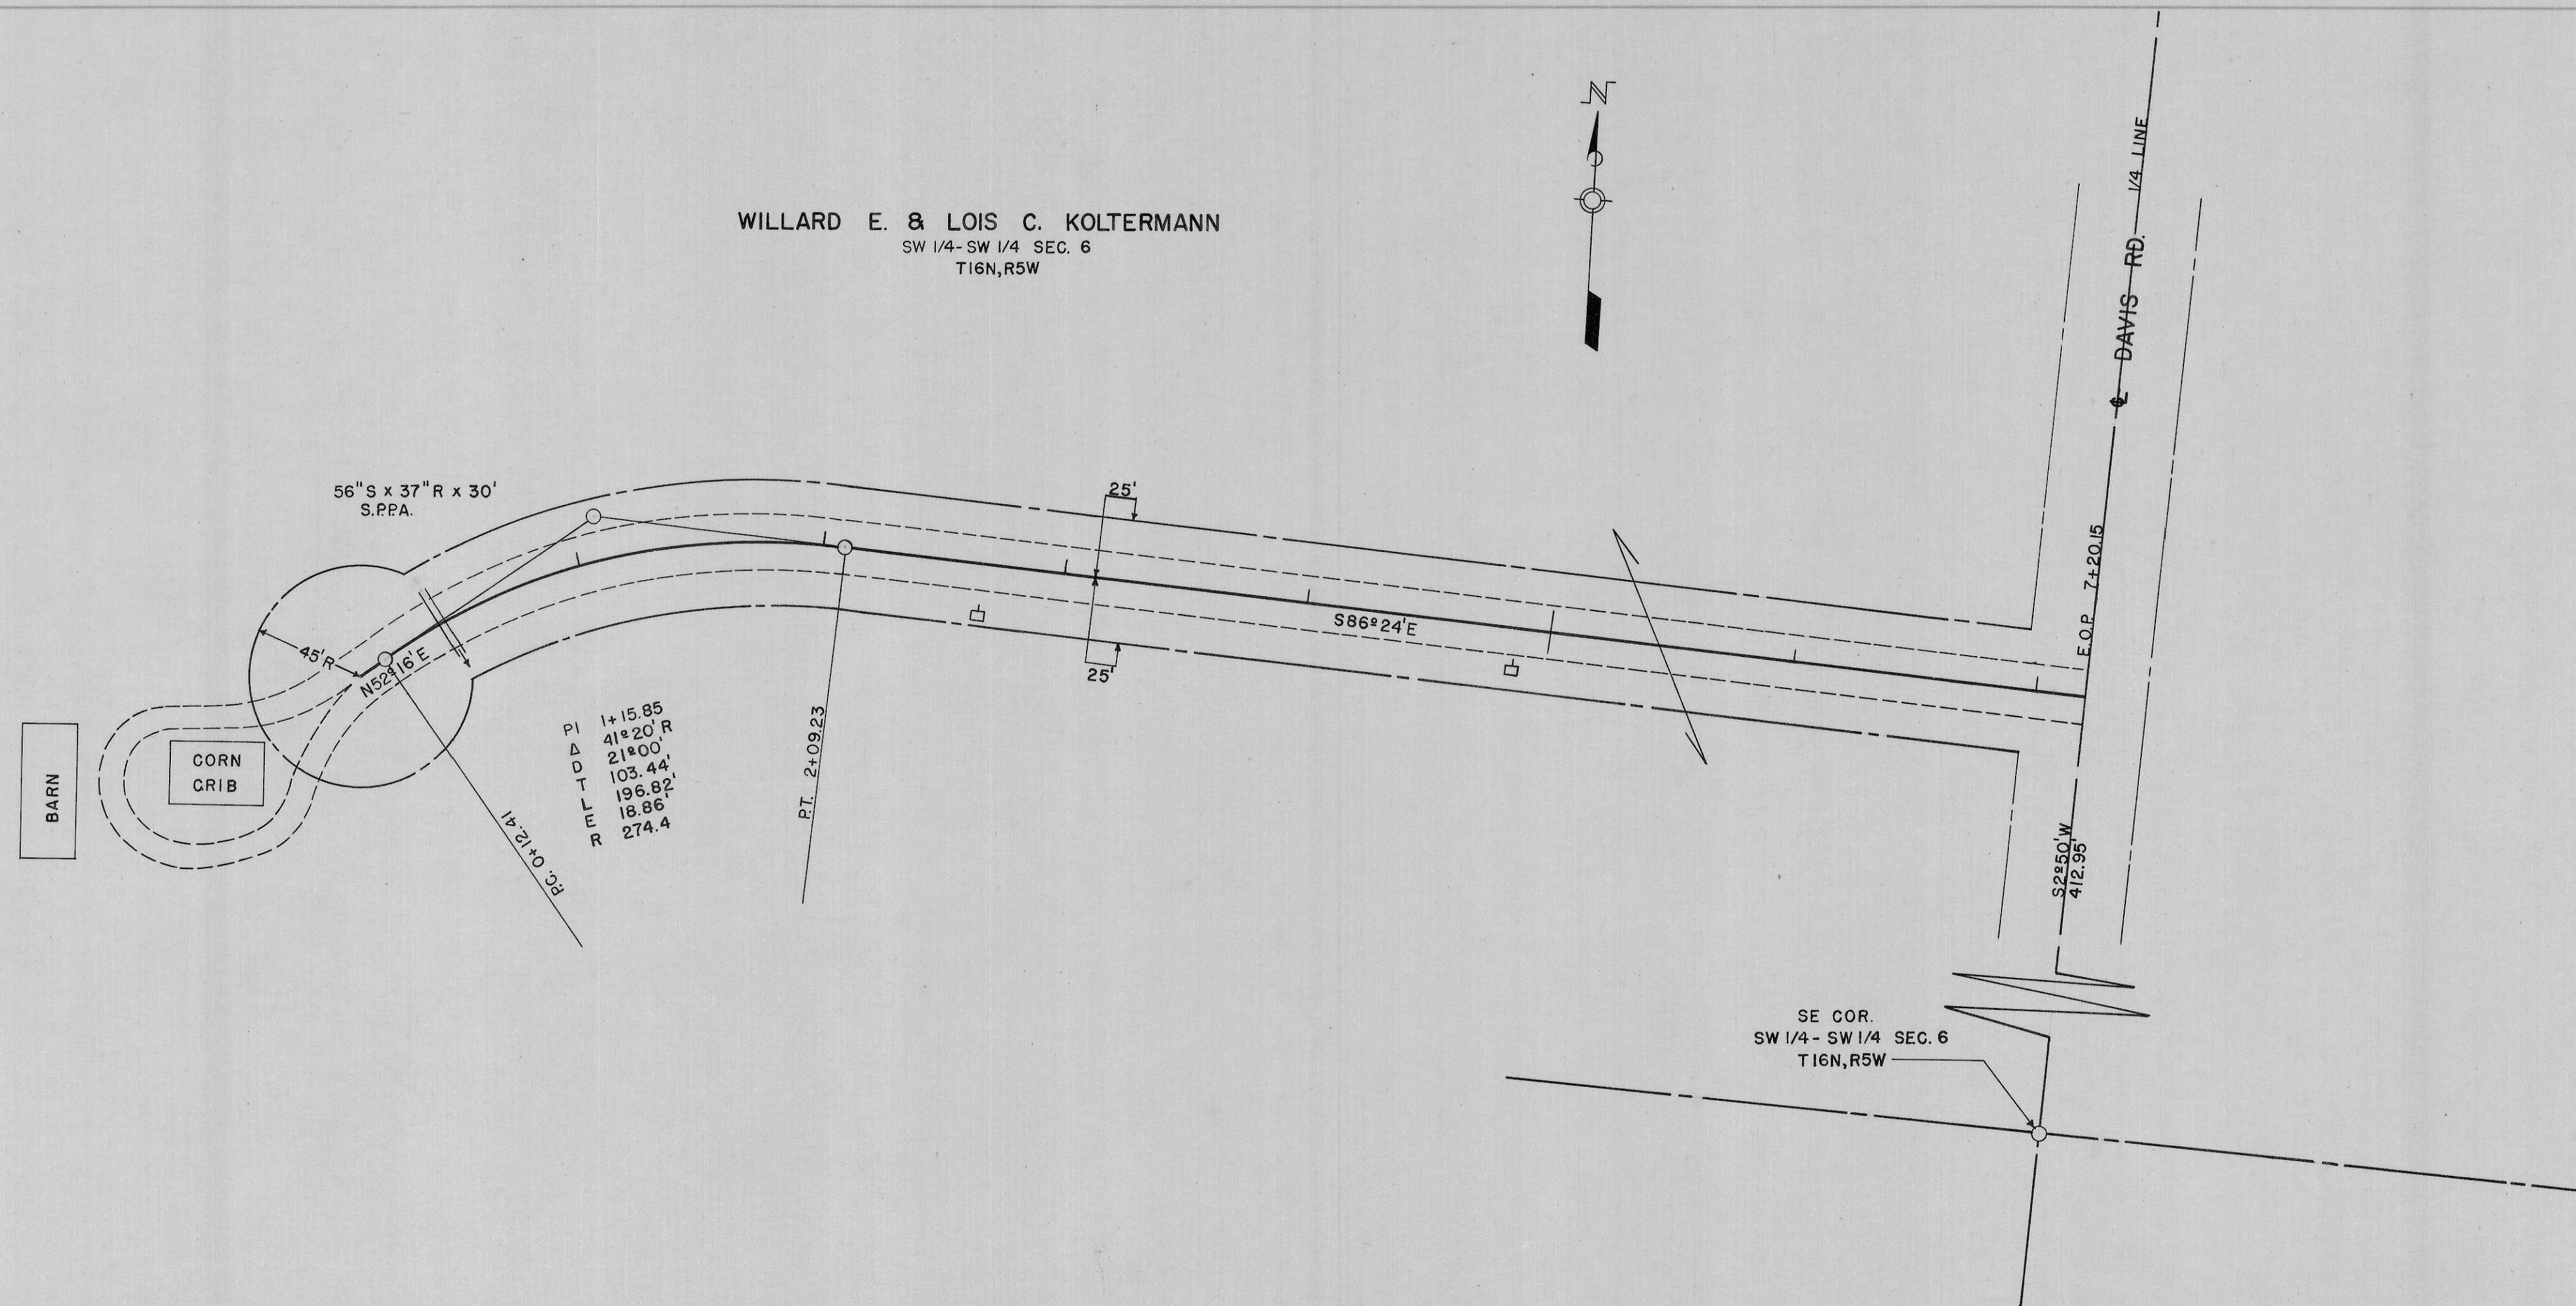

KOLTERMANN RD.

BANGOR

PLATE 1—PLAN PROFILE R. P. H. STANDARD
THE FREDERICK POST CO., Chicago

SHEET 1 OF 1

PLAN 414