


8-40
F.N.D.
L.J.M.
36

8-40
F.N.D.
L.J.M.
36

LA CROSSE COUNTY HIGHWAY DEPT.
PAUL A. HARTWIG - HIGHWAY COMMISSIONER
ROAD - C.T.H. "O"
TOWN - BARRE
SURVEYED BY - F.N.D. DATE - AUG. 1940
DRAWN BY - L.J.M. DATE - AUG. 1940
CHECKED BY - DATE -
APPROVED BY - *[Signature]* DATE - Oct. 16, 1940

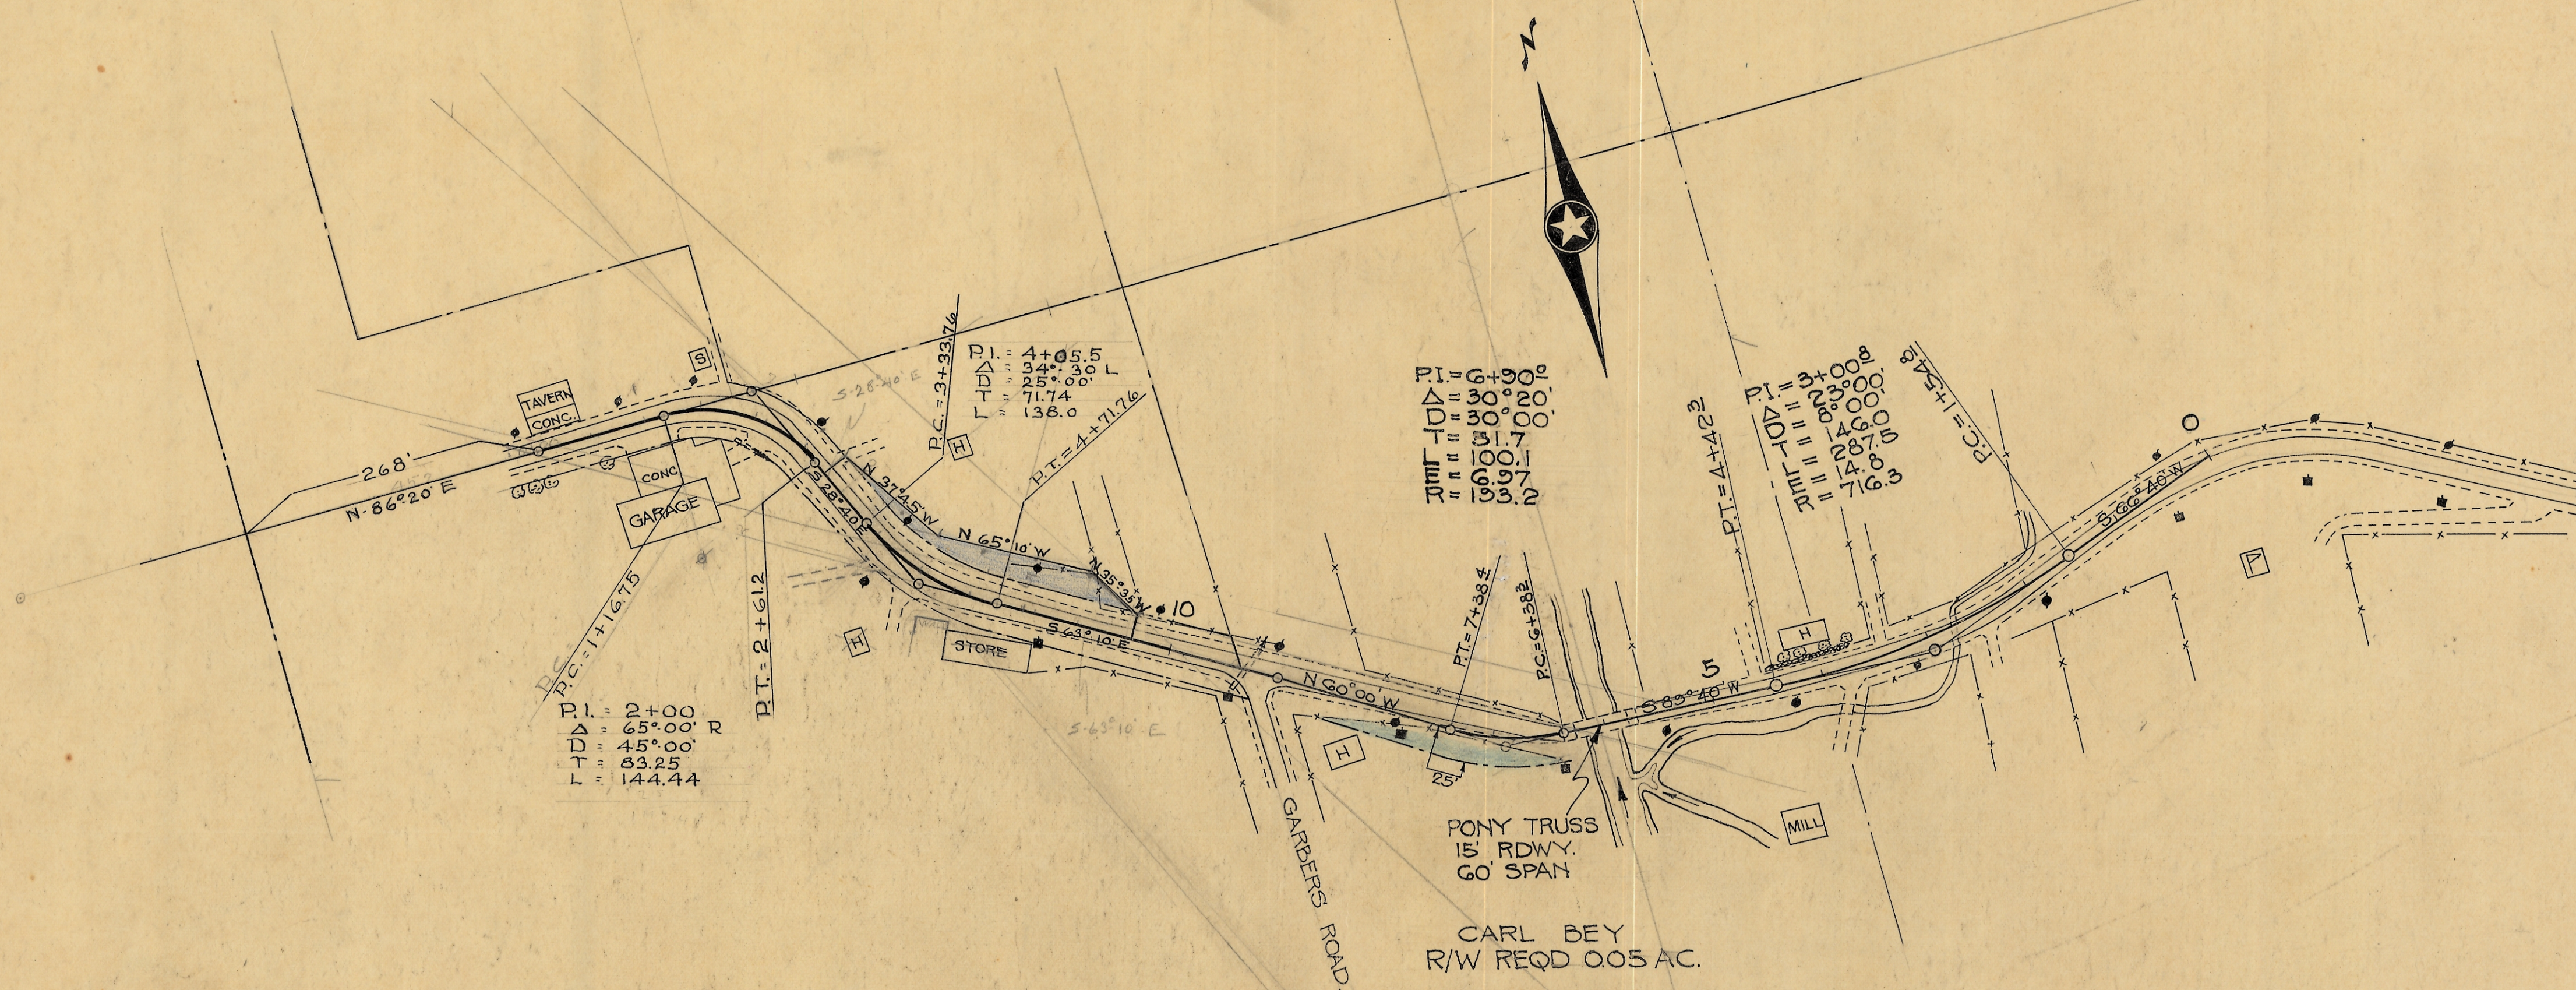

C.T.H. "O"

111.4
111.40
109.35
107.8
107.70
106.40
105.3
105.35
104.75
103.8
104.40
104.35
104.2
104.65
105.25
105.82
105.35
103.6
104.75
104.45
103.3
104.50
104.50
103.4
105.50
106.4
107.7
107.75
105.4
105.40
111.4
114.5
117.00

PLAN NO. 23