
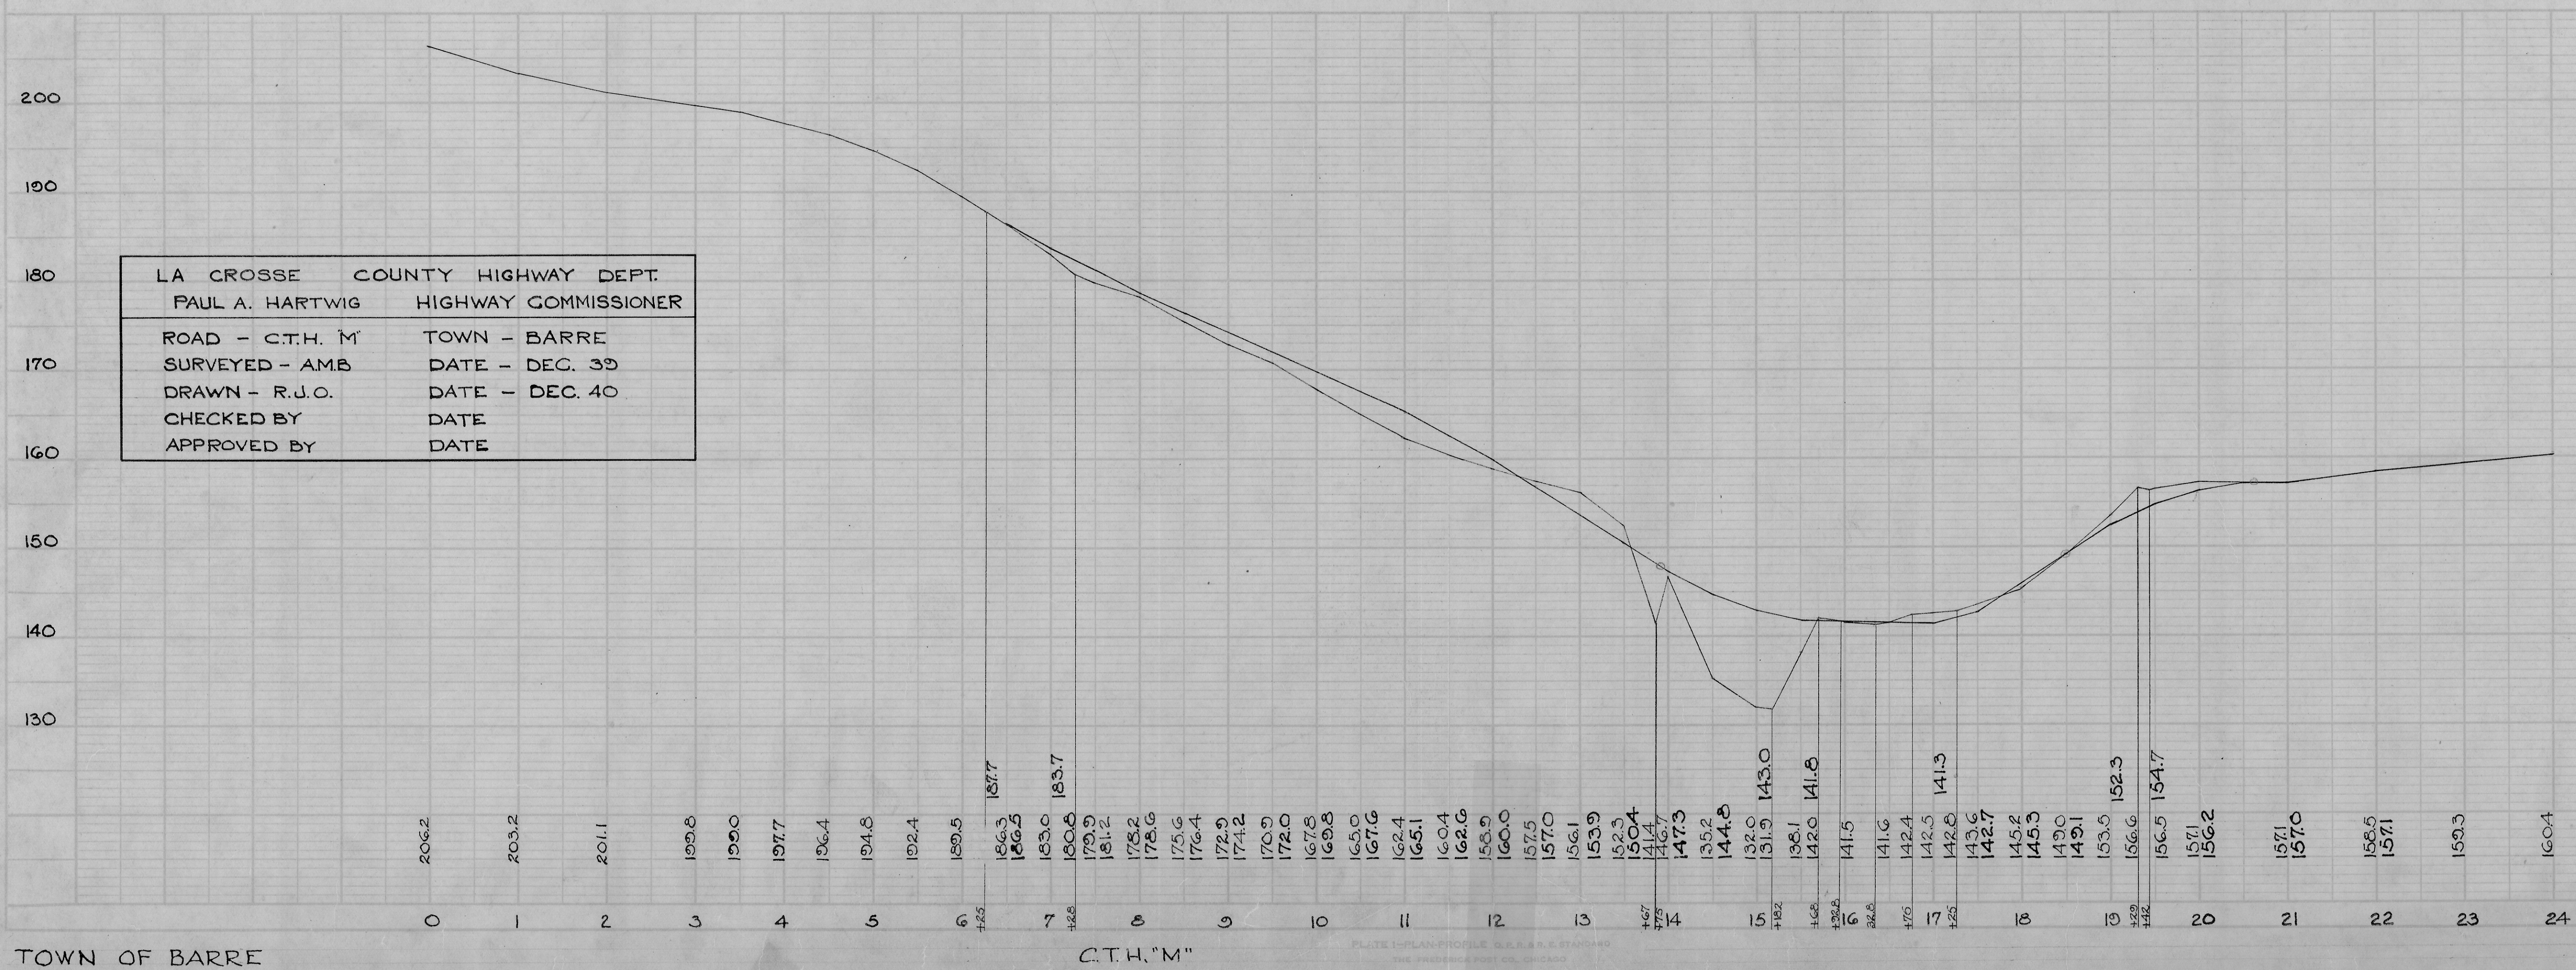


|           |      |    |
|-----------|------|----|
| PLAN      | DATE | BY |
| NOTE BOOK | DATE | BY |
| DATE      | DATE | BY |

|           |      |    |
|-----------|------|----|
| PROFILE   | DATE | BY |
| NOTE BOOK | DATE | BY |
| DATE      | DATE | BY |

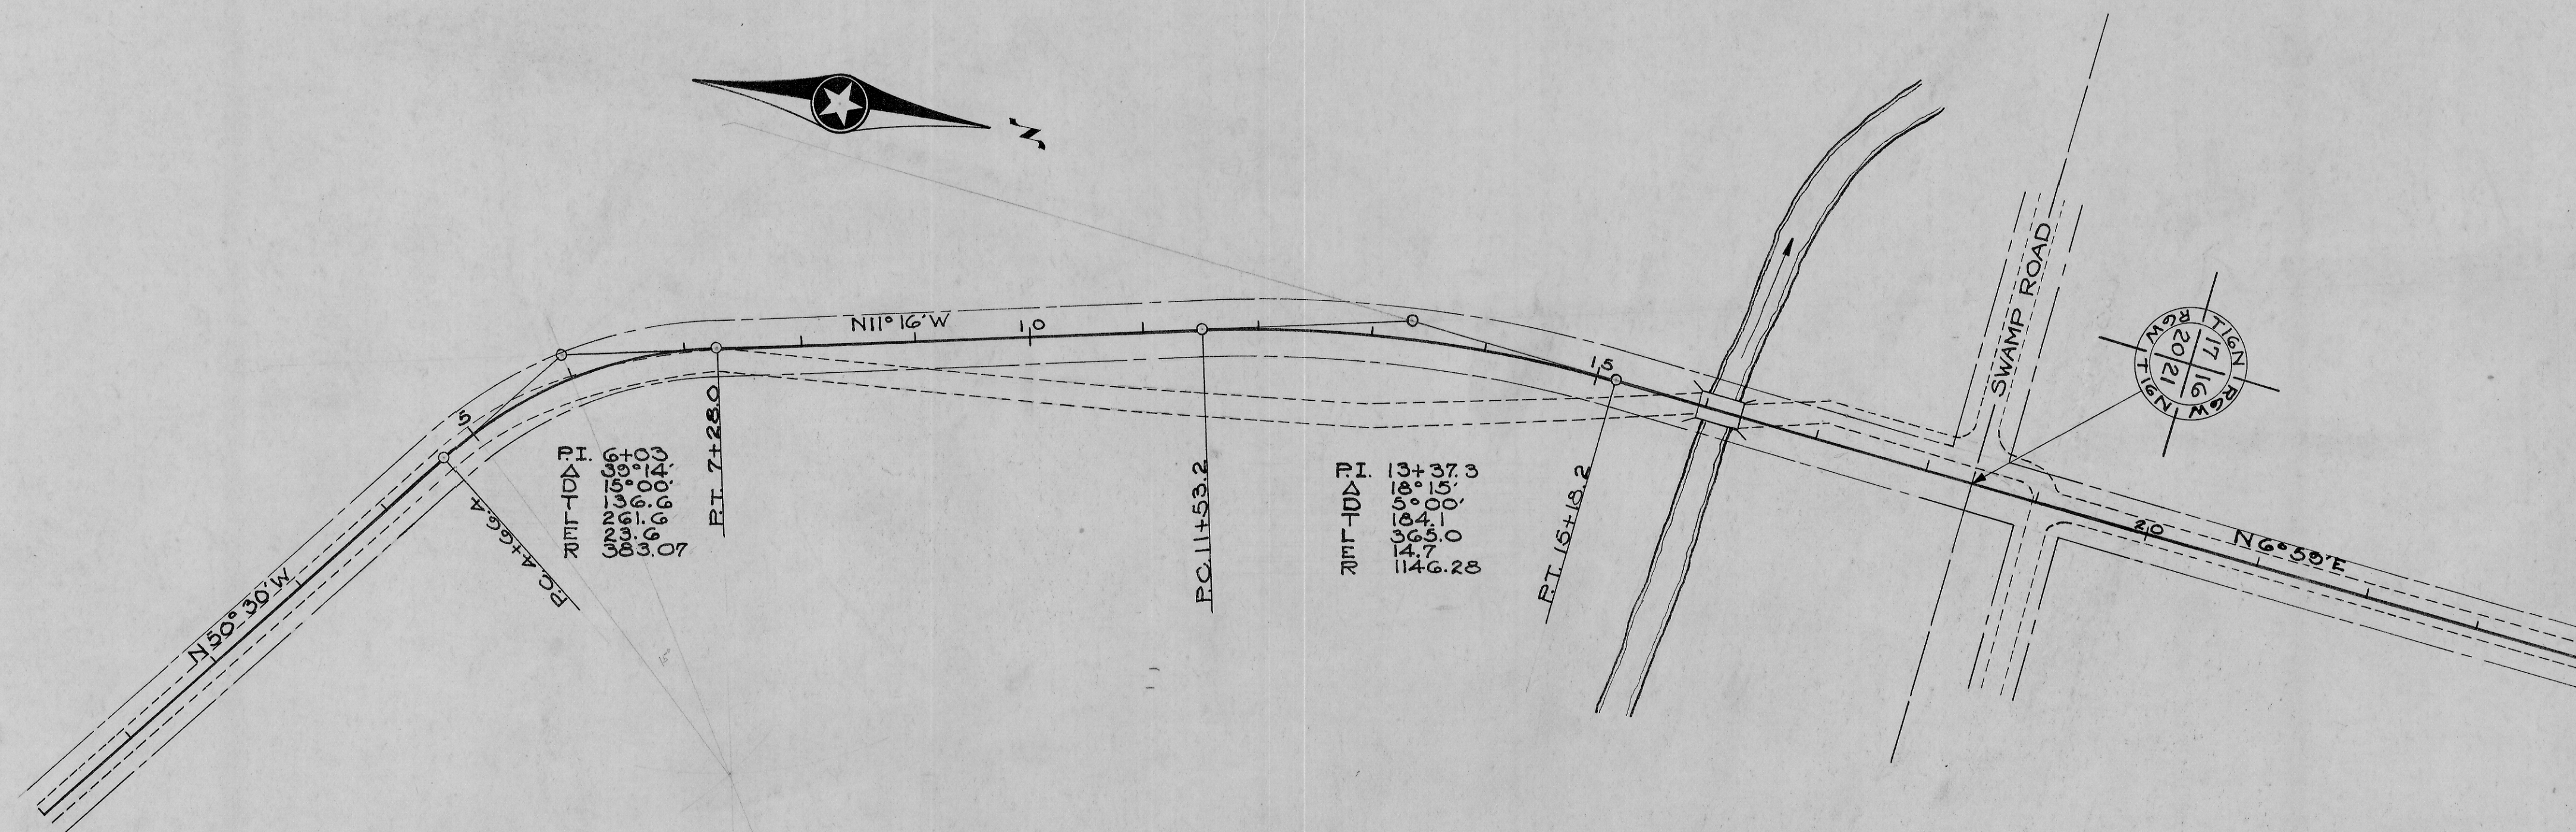

PLAN NO. 24