
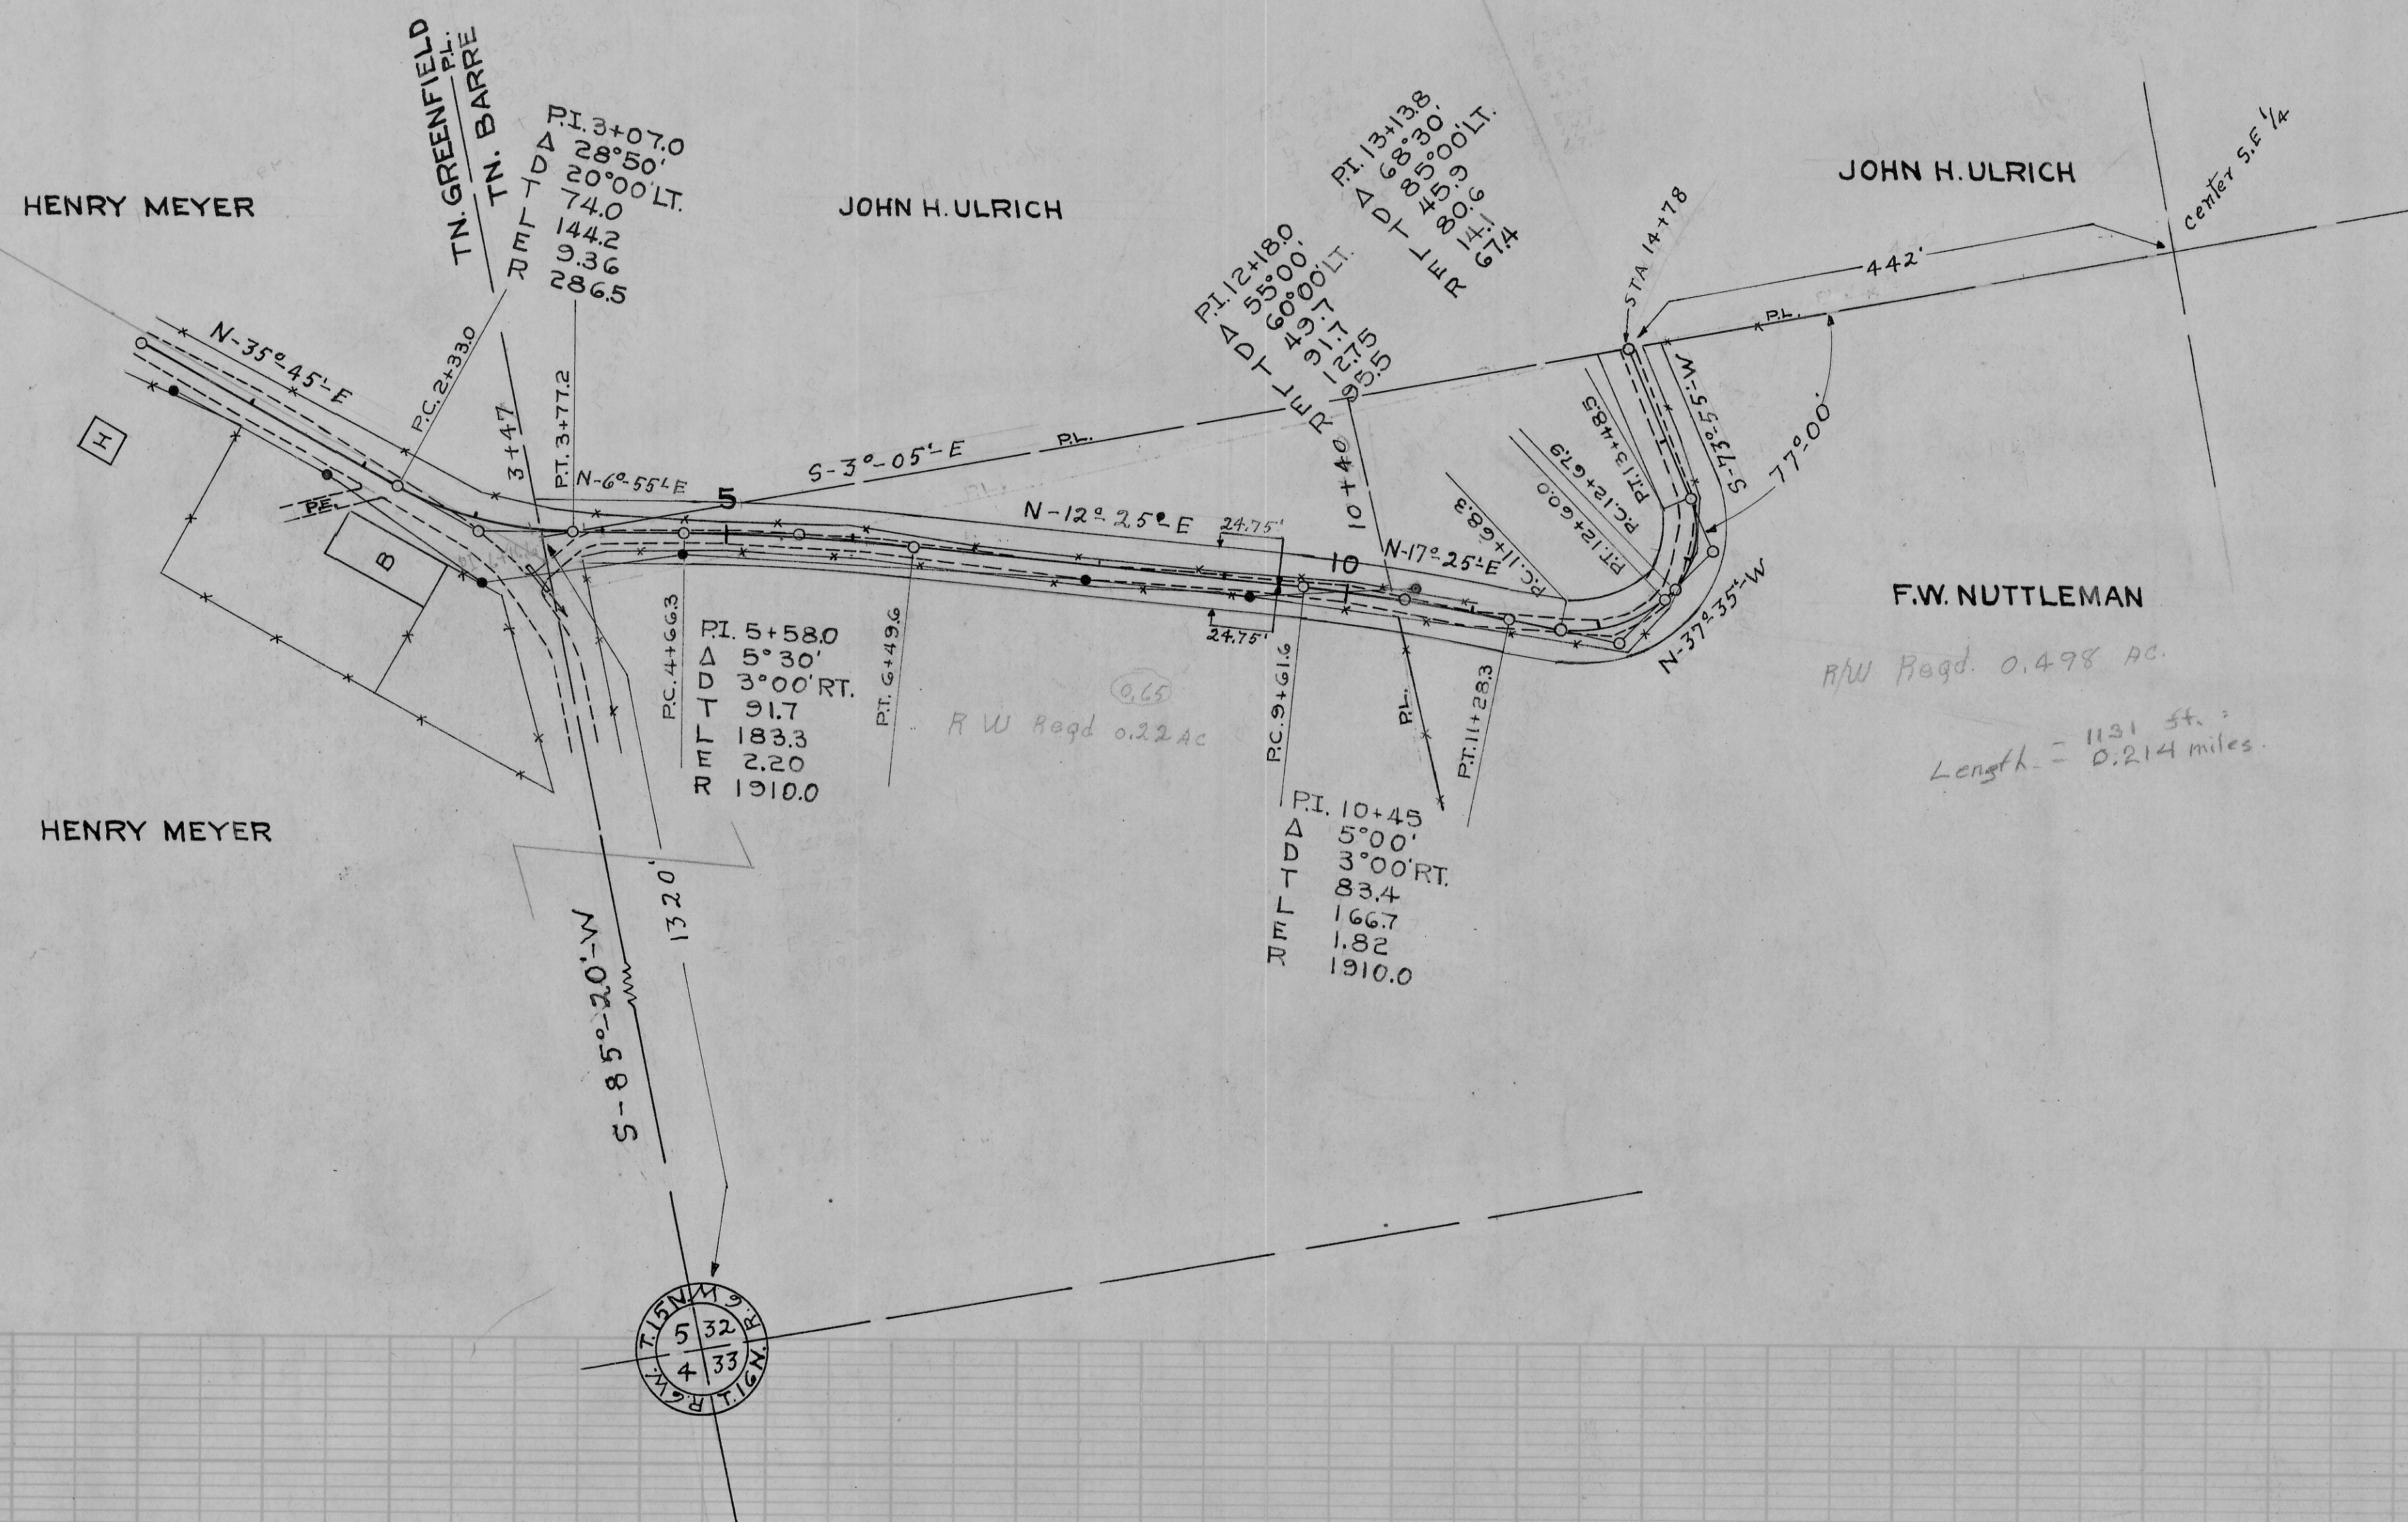


PLAN
NO. 36

PLAN NO. 25

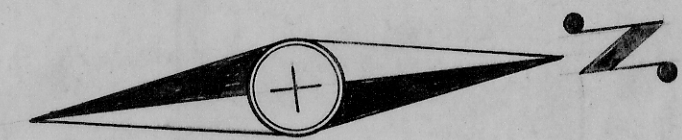

R/W Regd. 0.498 AC.
Length = 1131 ft.
0.214 miles.

110
100
90
80

110
100
90
80



TOWN OF BARRE

JOHN H. ULRICH ROAD

PLAN NO. 25

LA CROSSE COUNTY HIGHWAY DEPARTMENT
LA CROSSE, WIS.
Paul A. Hartwig, Highway Commissioner
ROAD John H. Ulrich TOWN Barre
SURVEY BY F.N. Daily DATE July 1943
DRAWN BY H.H. Birkeness DATE July 1943
CHECKED BY DATE
APPROVED BY DATE

SHEET 1 OF

Ulrich Rd. to Barre