


PLAN	SURVEYED	BY	DATE
NO. 5-96	ALIGNED	J. S. MURPHY	6-7-40
	CHANGED	"	6-23-40
	BY	"	
	NO. OF		
	WAT. OWNED		

PROFILE	SURVEYED	BY	DATE
NO. 5-97	GRADES	J. S. MURPHY	6-7-40
	CHANGED	"	6-23-40
	BY	"	
	STRUCTURE		
	NOTATION		
	CHANGED		

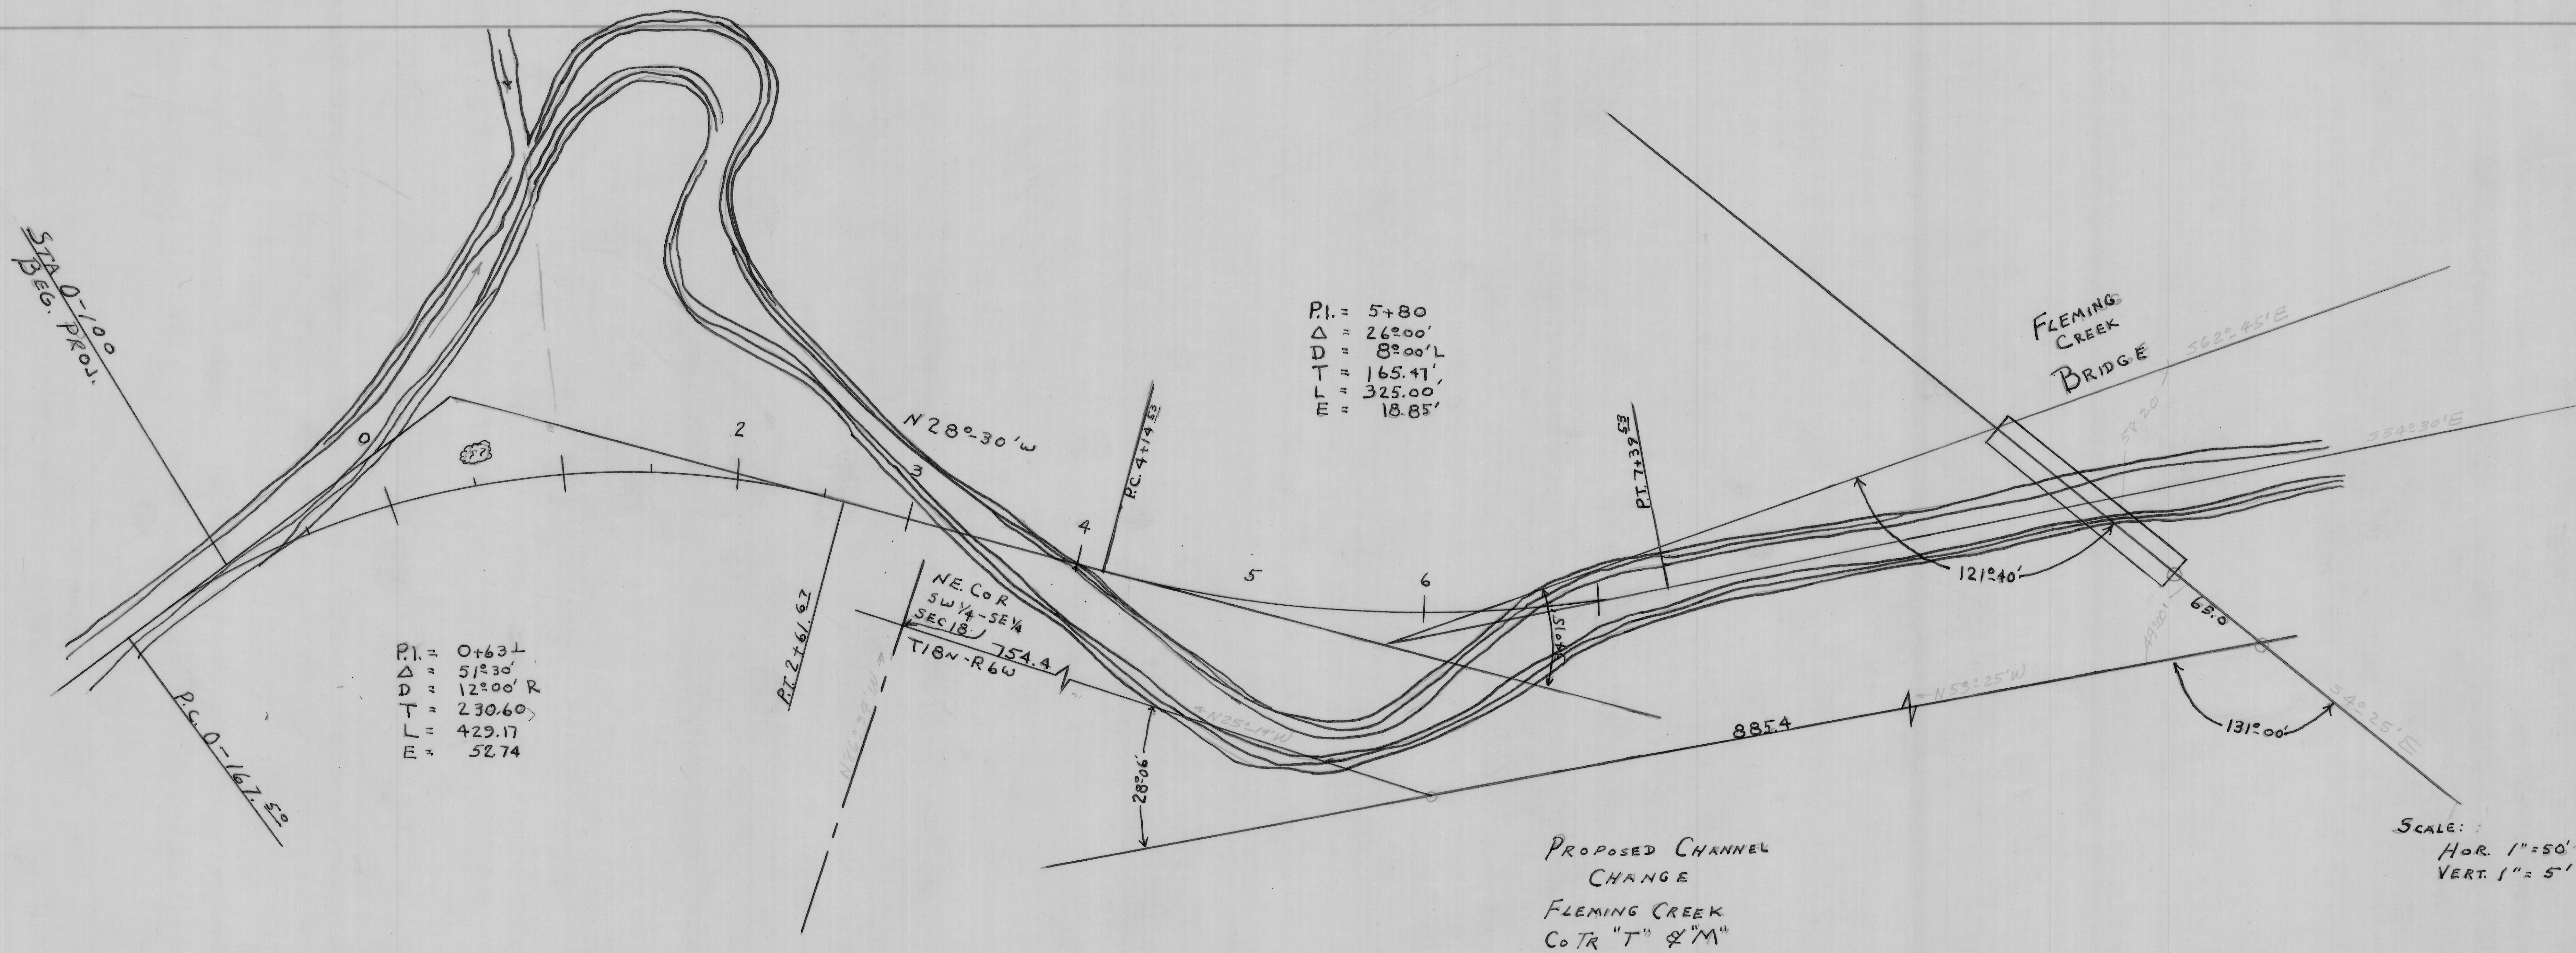

100
90

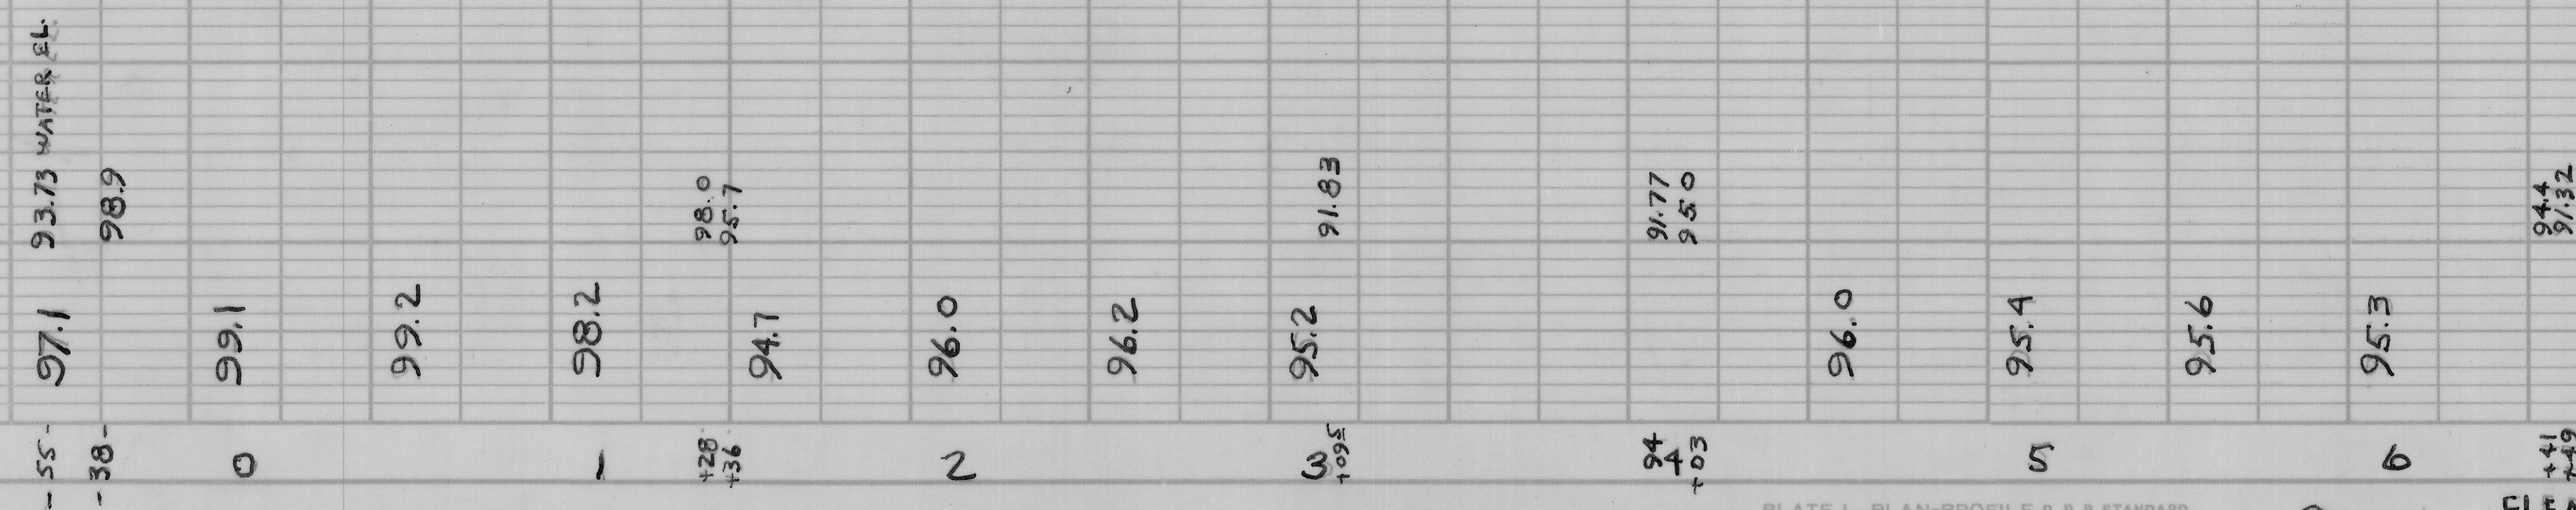


PLATE 1 - PLAN-PROFILE S. P. R. STANDARD
THE FREDERICK POST CO., CHICAGO

ROAD - CHANNEL CHANGE FLEMING CREEK TOWN - FARMINGTON

PLAN NO. 103