



PLAN	SURVEYED PLOTTED NOTE BOOK NO. E-81	DATE 8/24/61

PROFILE	SURVEYED PLOTTED NOTE BOOK NO.	DATE 8/24/61

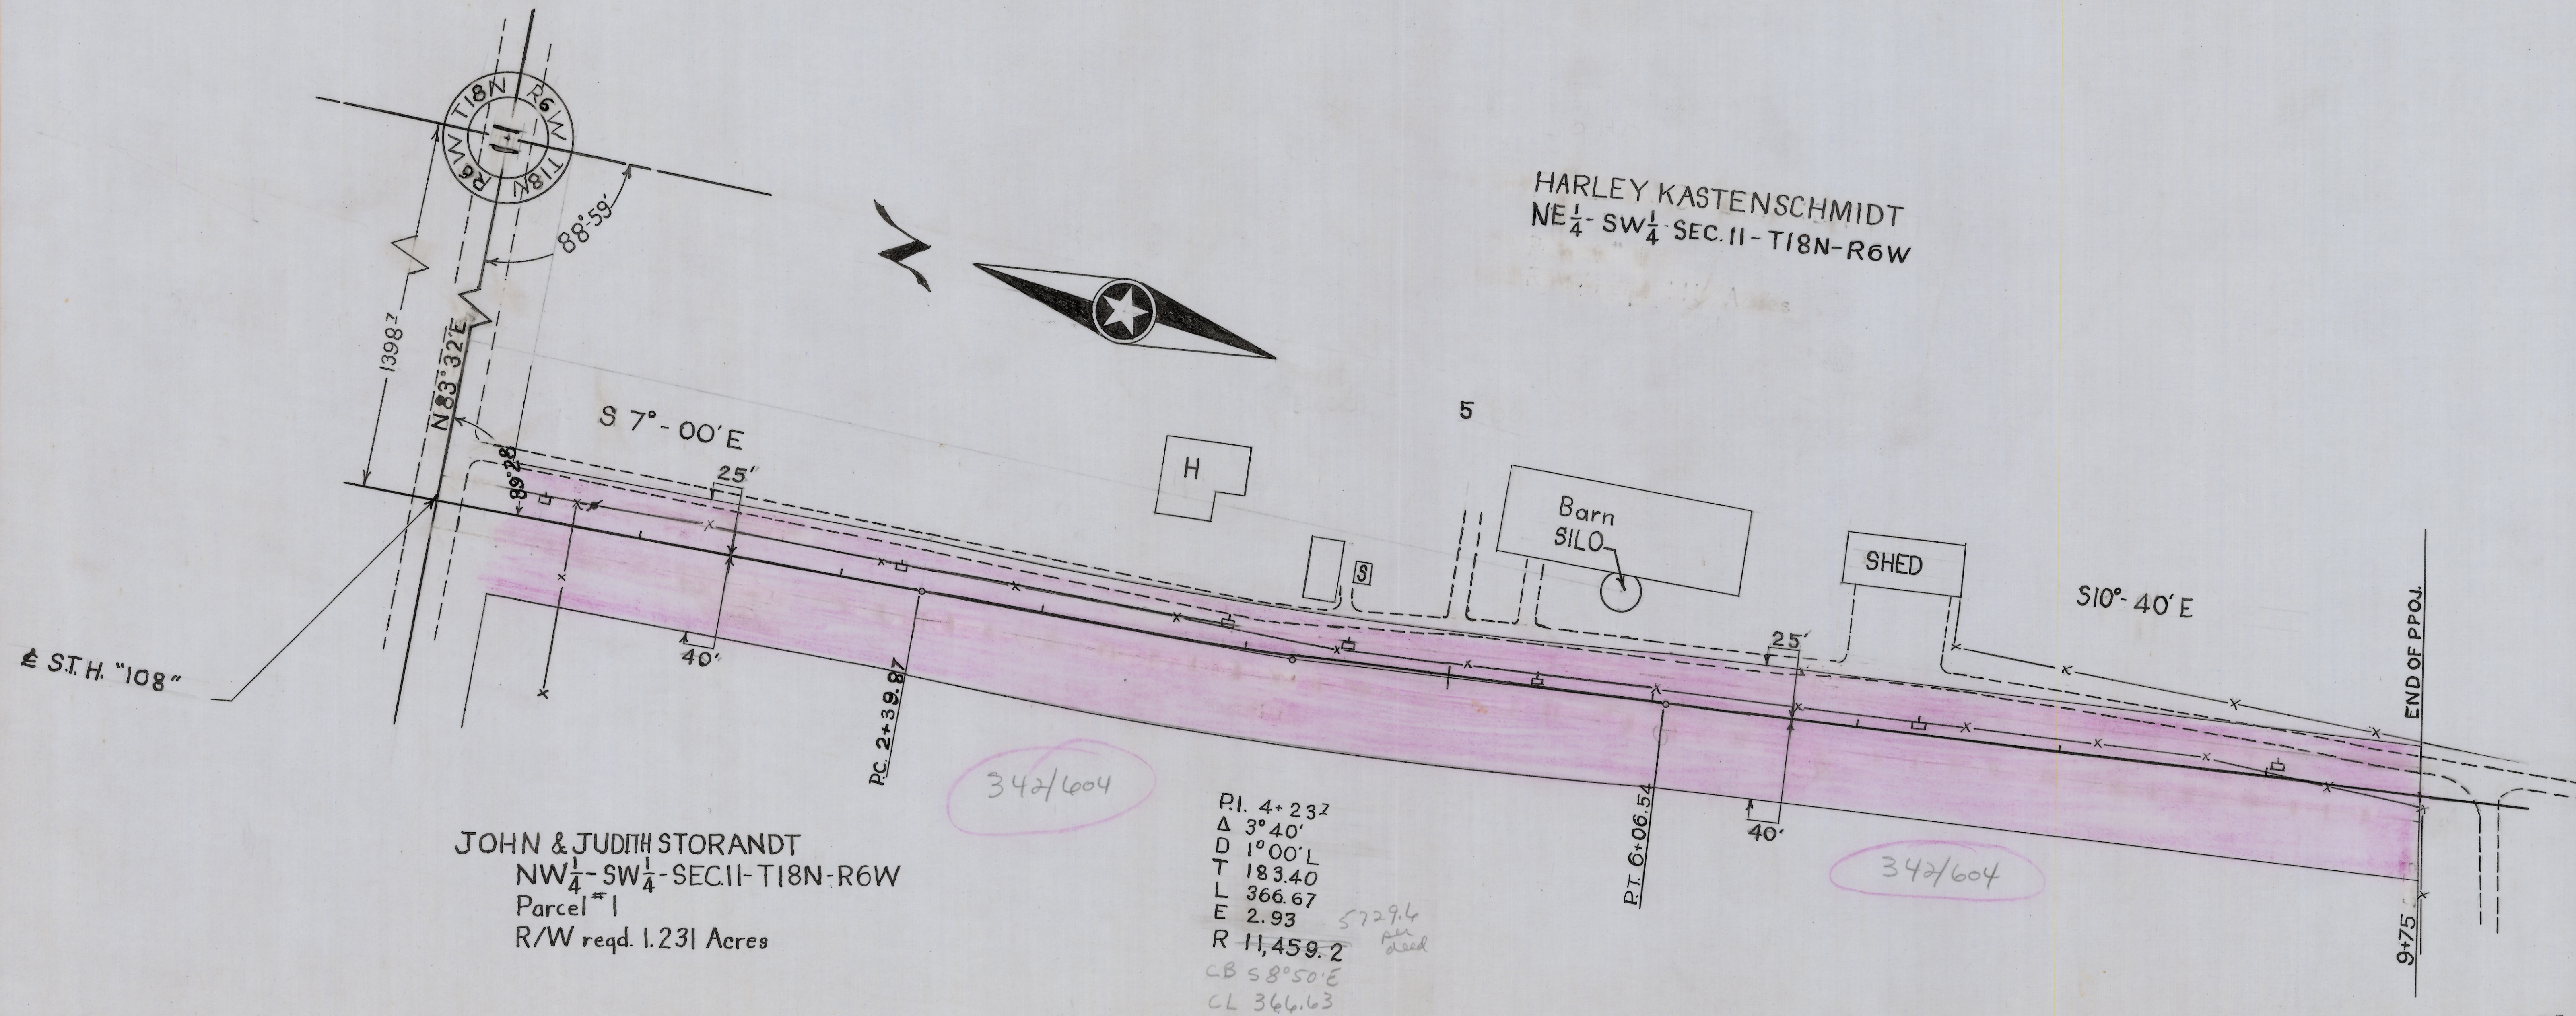

975 L.F. 0.184 MILES

Scale	
HORIZONTAL	1" = 50'
VERTICAL	1" = 10'

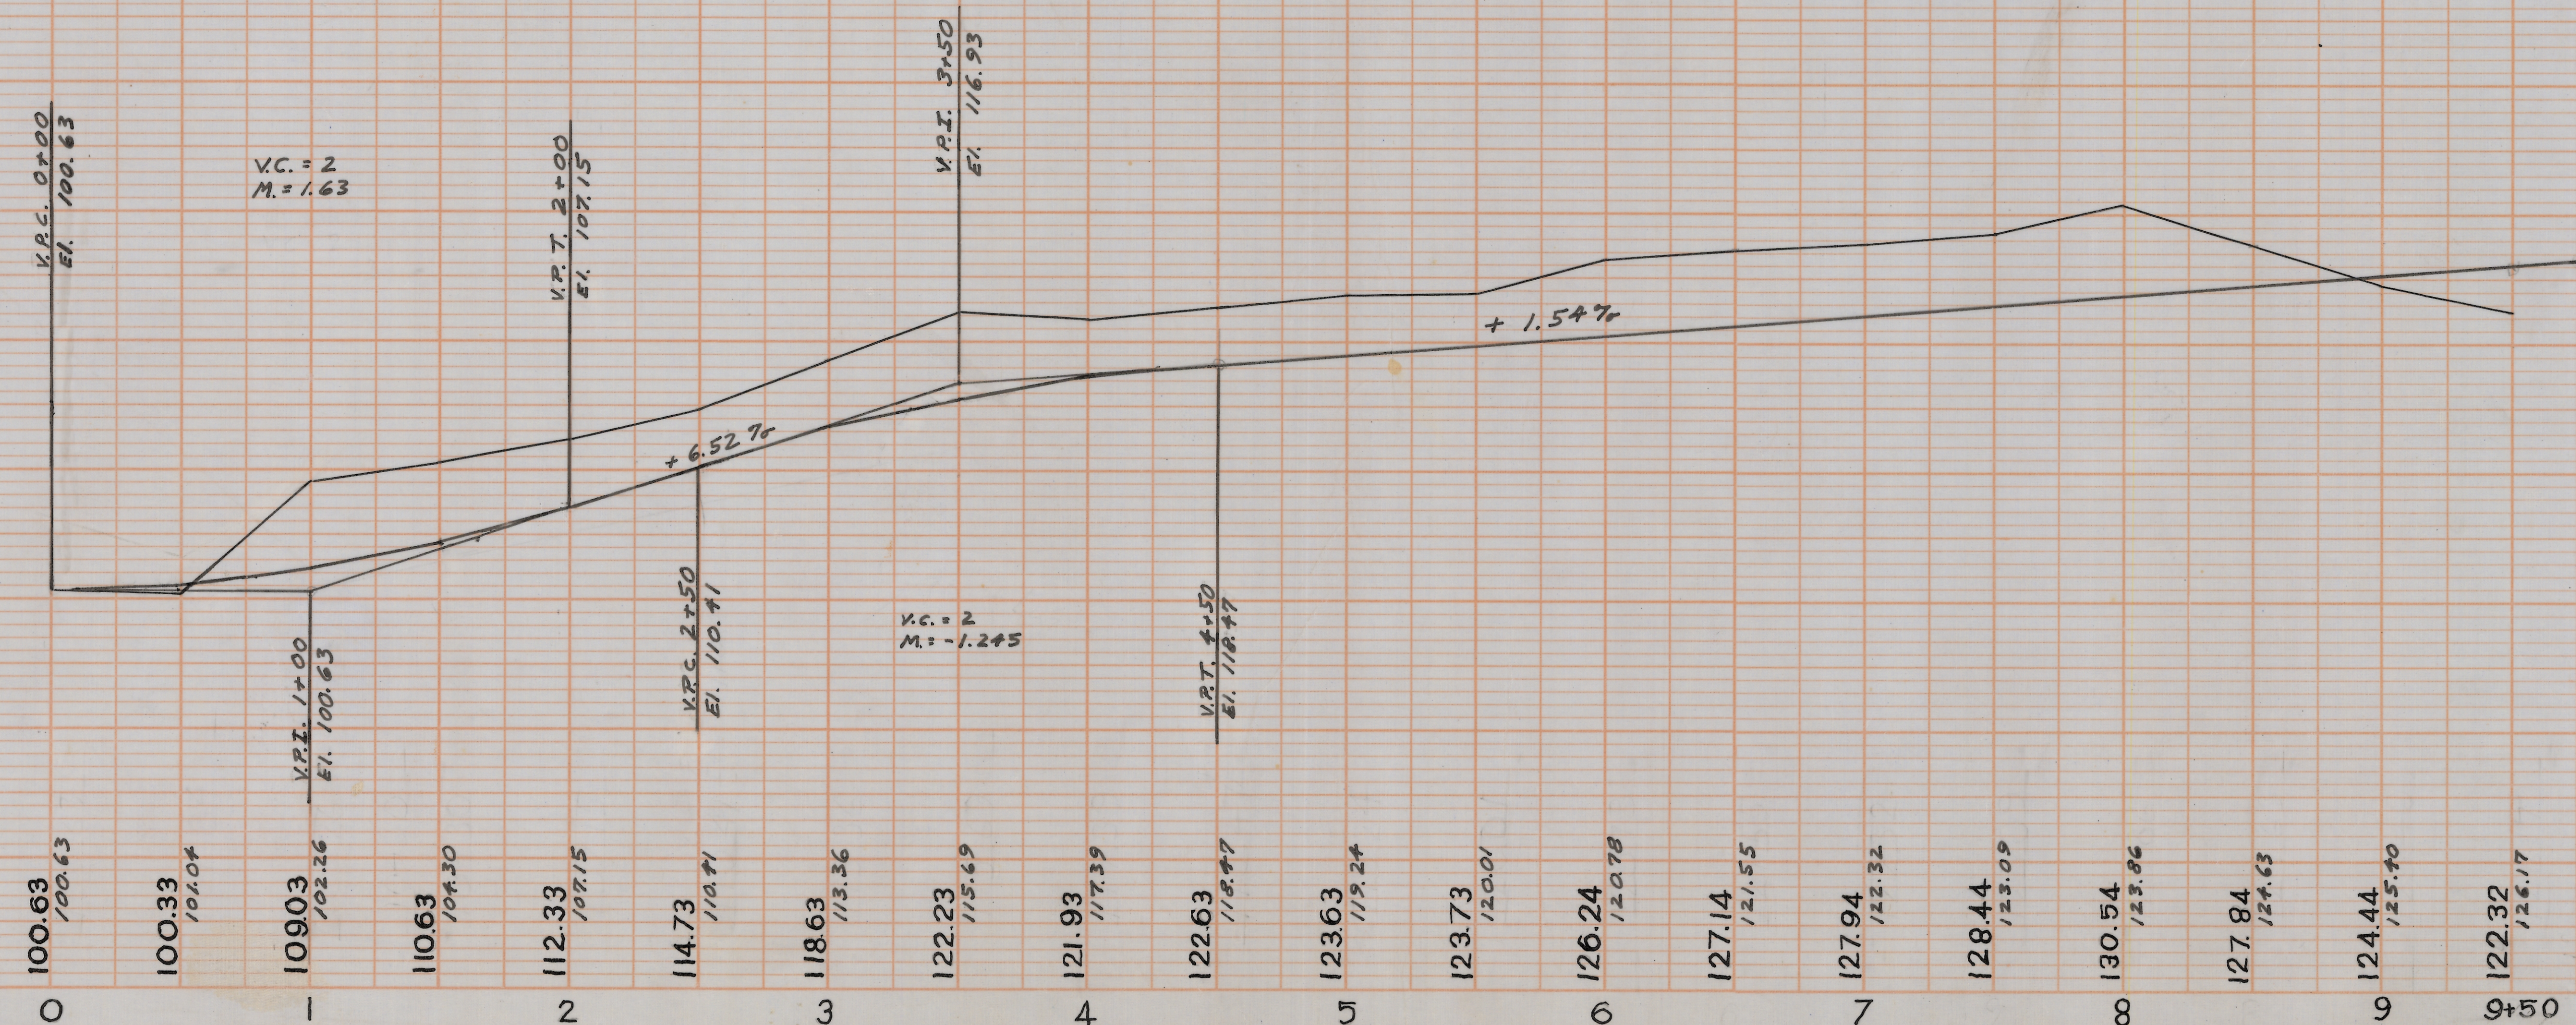

La Crosse County Paul A. Hartwig C.H.C.

FARMINGTON

PLATE 1-PLAN-PROFILE S.P.A. STANDARD
THE FREDERICK POST CO., CHICAGO

FRED STORANDT ROAD

S. from S.T.H. "108"

PLAN NO. 343