



PLAN	DATE	9/16/75
	BY	R. E. B.
	NOTED	L. E. H.
	NOTE BOOK	10/28/75
PROFILE	DATE	9/17/75
	BY	R. E. B.
	NOTED	L. E. H.
	NOTE BOOK	10/28/75
TOWN OF FARMINGTON	DATE	9/17/75
	BY	R. E. B.
	NOTED	L. E. H.
	NOTE BOOK	10/28/75

PLAN	DATE	9/16/75
	BY	R. E. B.
	NOTED	L. E. H.
	NOTE BOOK	10/28/75
PROFILE	DATE	9/17/75
	BY	R. E. B.
	NOTED	L. E. H.
	NOTE BOOK	10/28/75
TOWN OF FARMINGTON	DATE	9/17/75
	BY	R. E. B.
	NOTED	L. E. H.
	NOTE BOOK	10/28/75

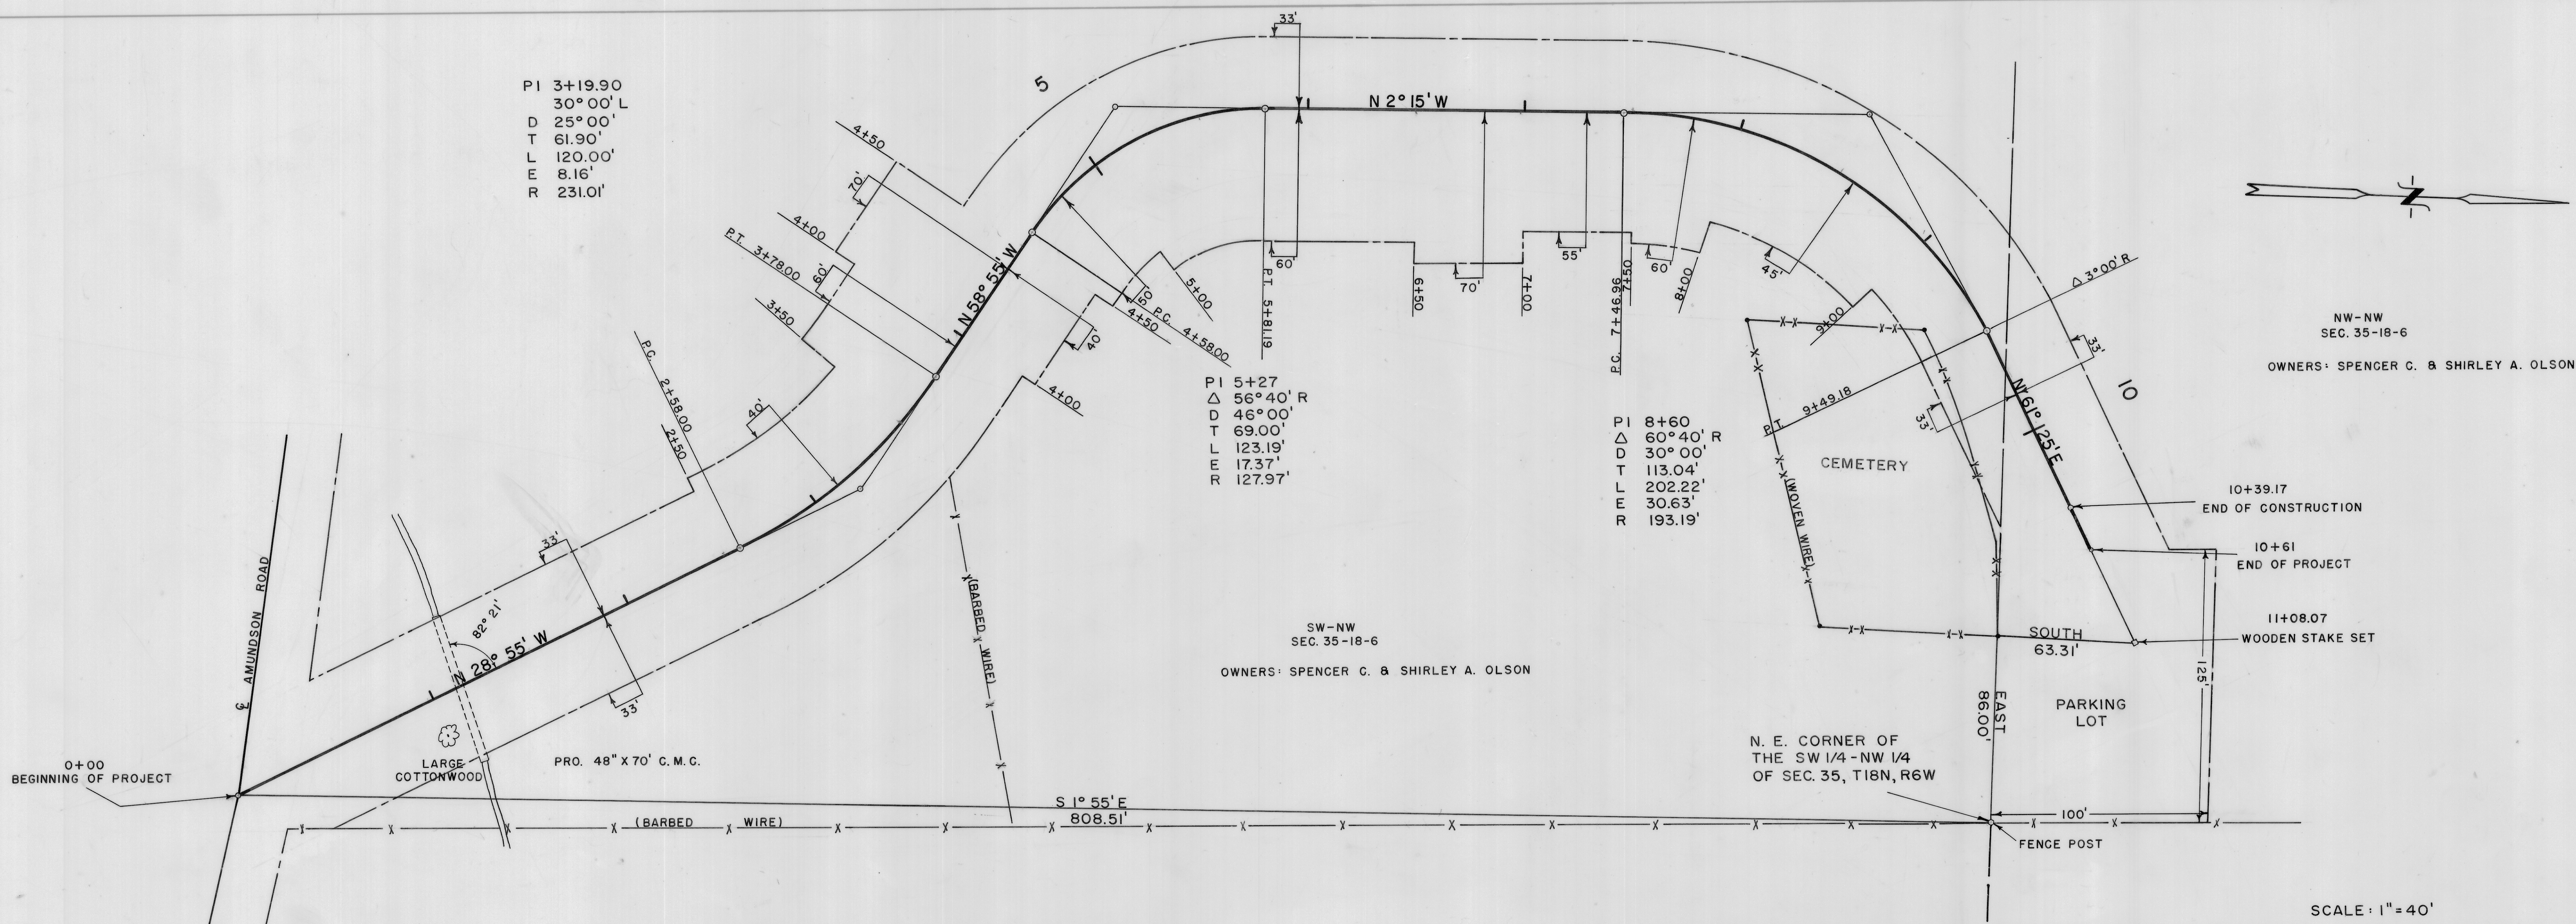

SCALE: 1" = 40'

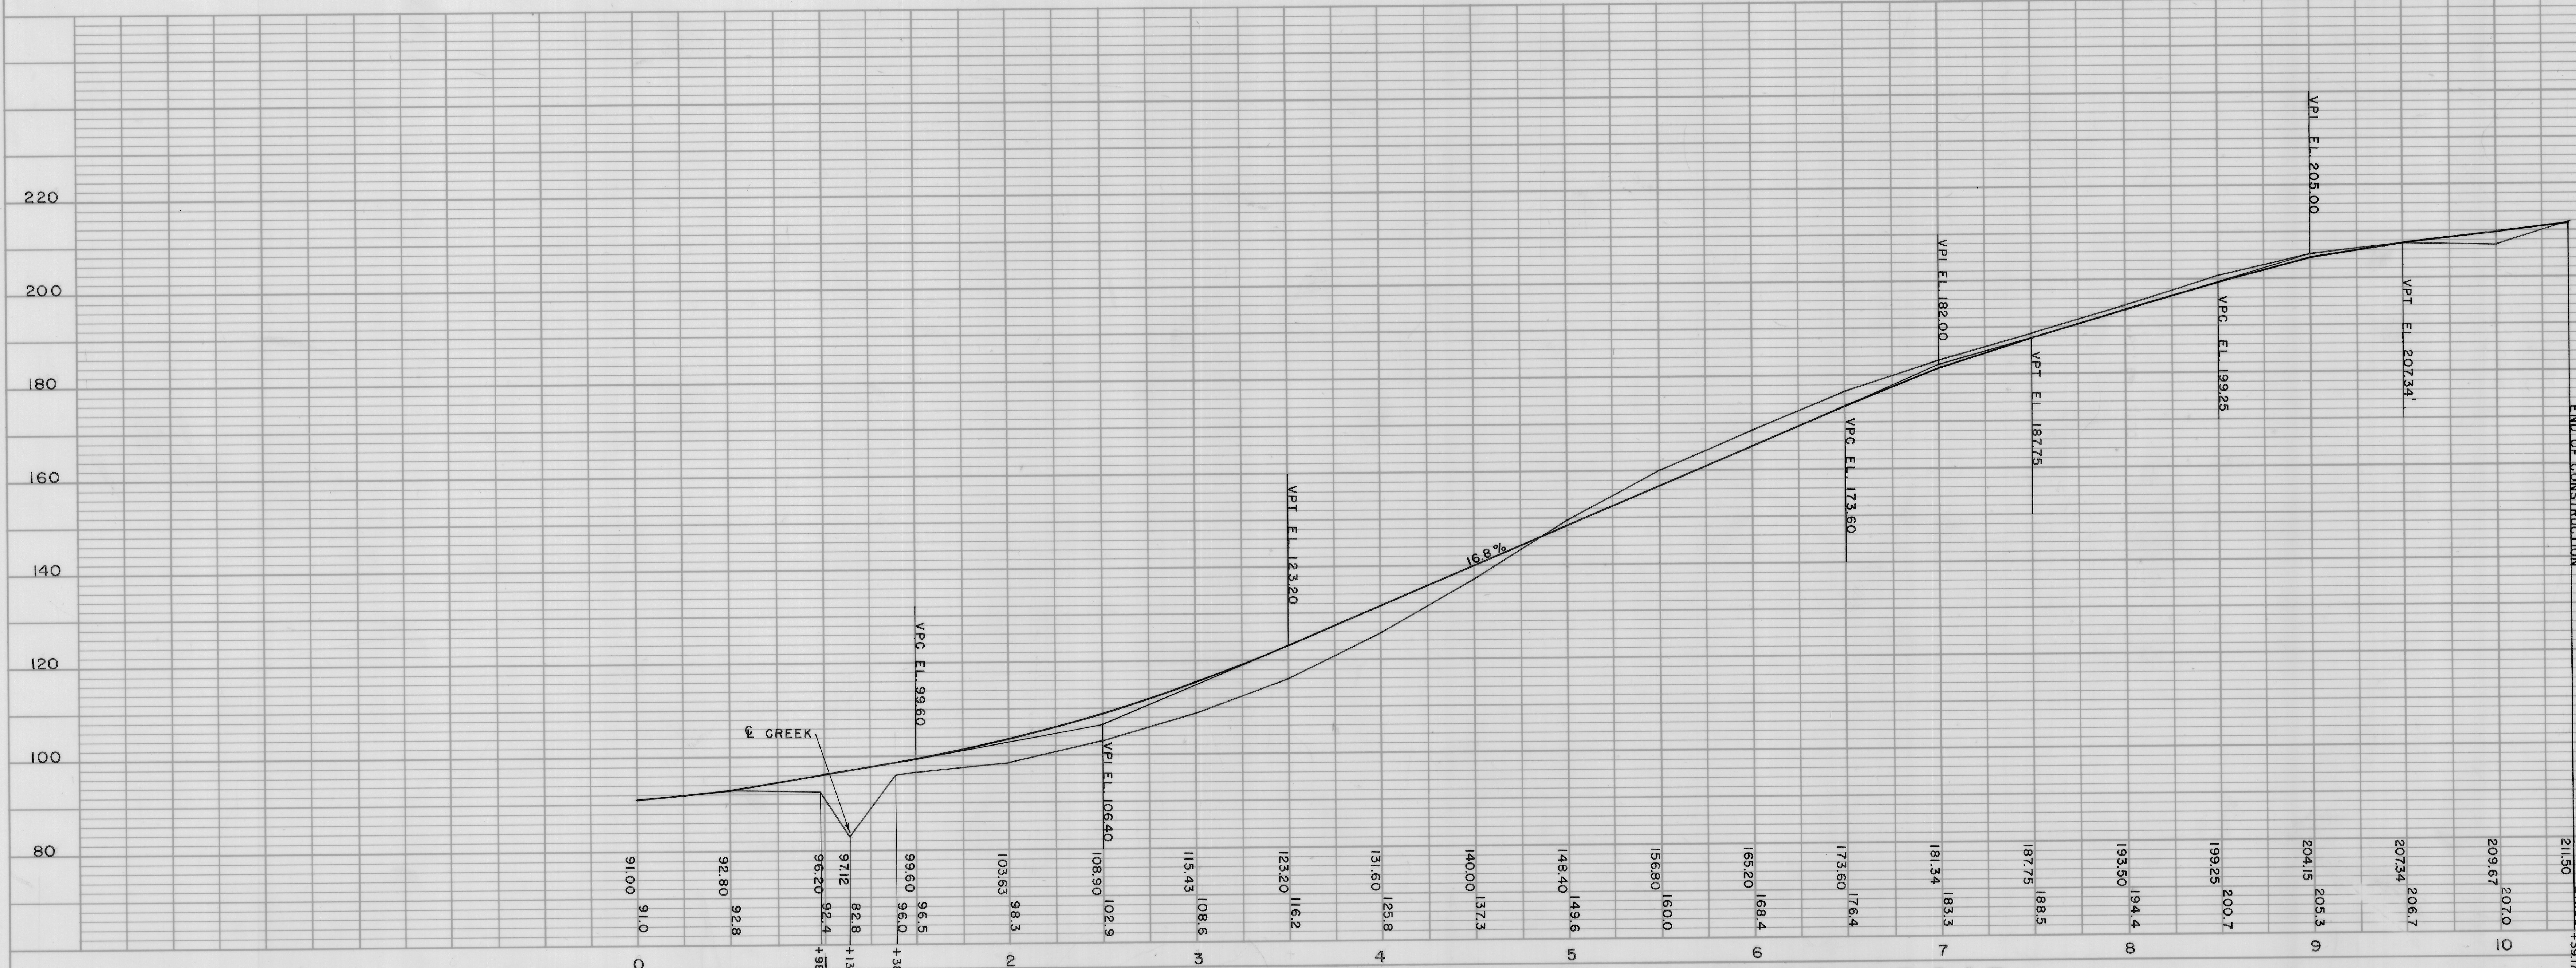

SCALE: 1" = 20' VERT.
1" = 50' HOZ.

TOWN OF FARMINGTON

WET COULEE CEMETERY ROAD

PLAN NO. 490