


PLAN	DATE	
	BY	
	SURVEYED	
	NOTED	
NOTE BOOK		
ALIGNED CHECKED		
BY		
No. 85		

PROFILE	DATE	
	BY	
	SURVEYED	
	NOTED	
NOTE BOOK		
GRADE CHECKED		
BY		
No.		

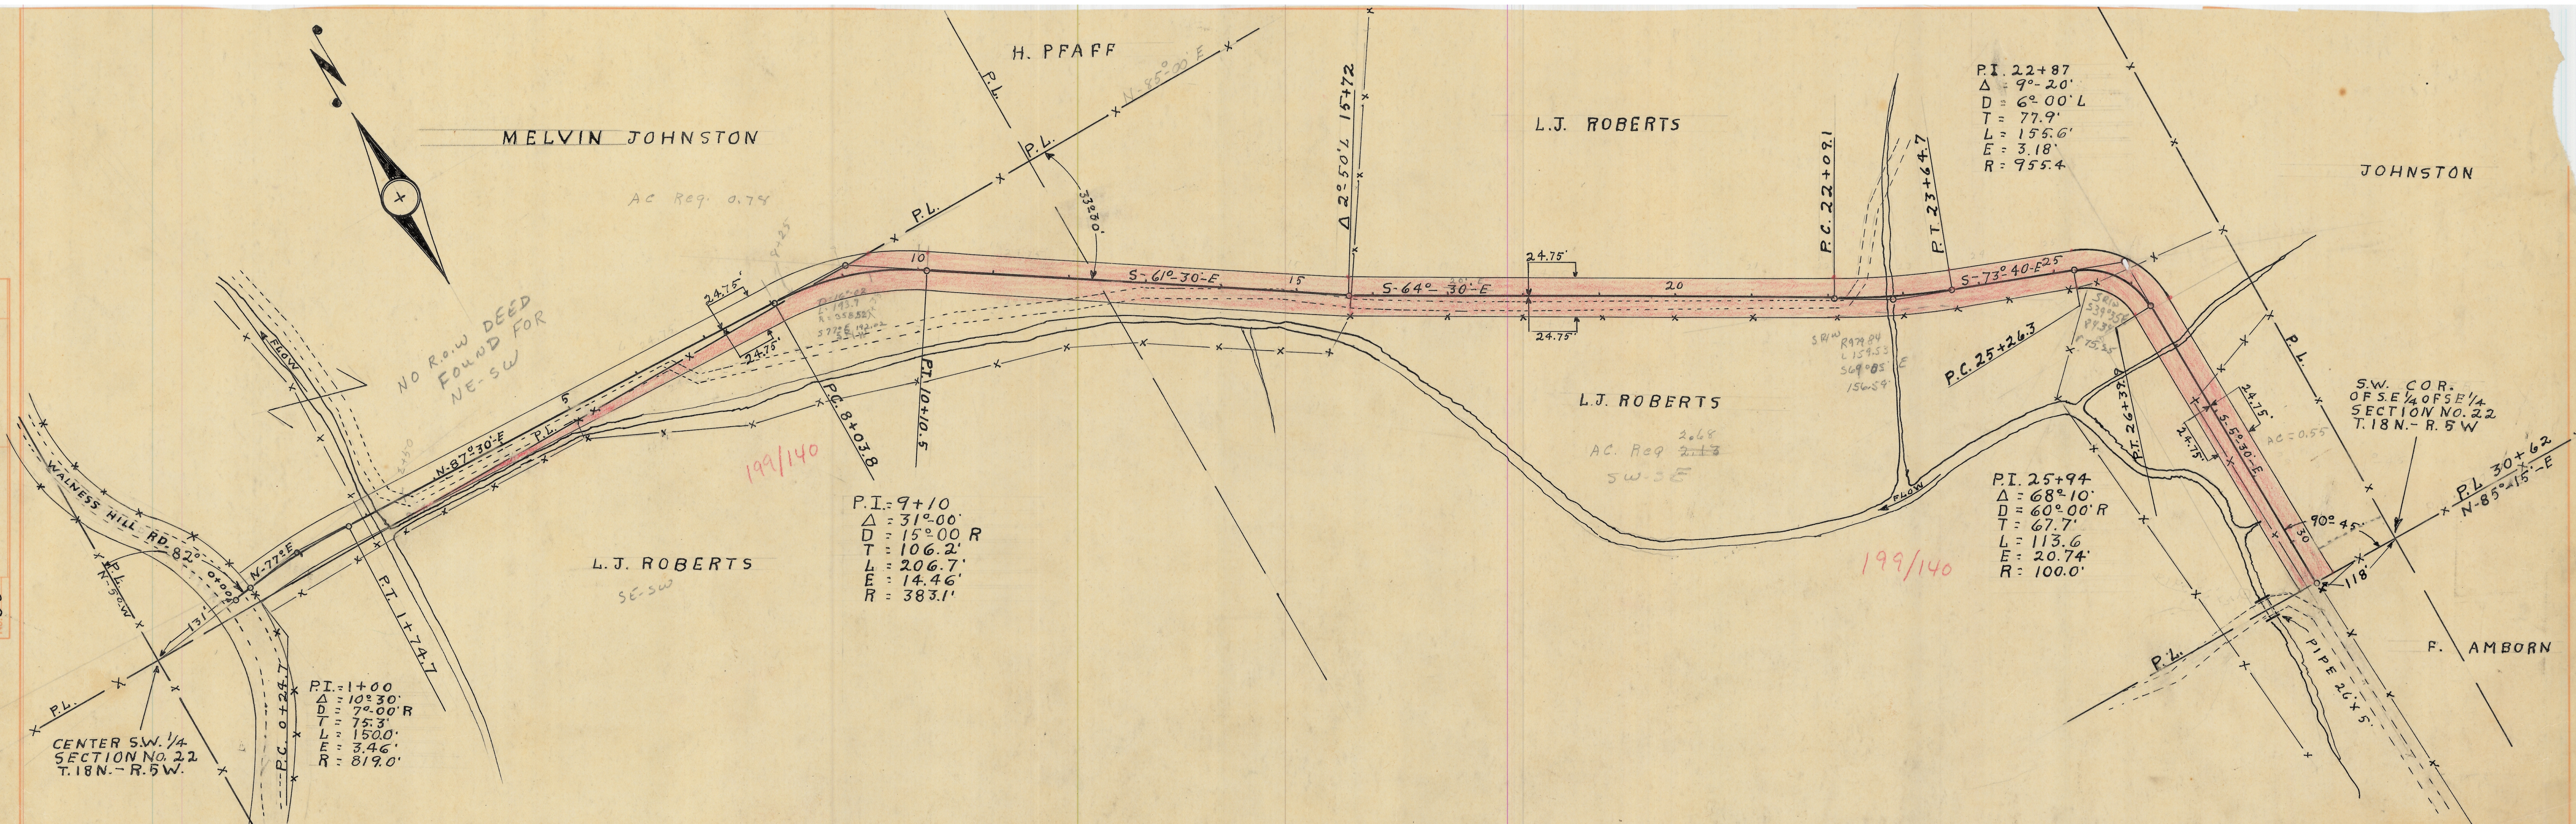

LA CROSSE COUNTY HIGHWAY DEPARTMENT			
LA CROSSE, WIS.			
Paul A. Hartwig, Highway Commissioner			
ROAD	AMBORN TOWN FARMING		
SURVEY BY	F.N.D.	DATE	5-20-
DRAWN BY	F.N.D.	DATE	6-2-
CHECKED BY	RAH	DATE	6-2-
APPROVED BY	RAH	DATE	6-2-

PLAN NO. 77