



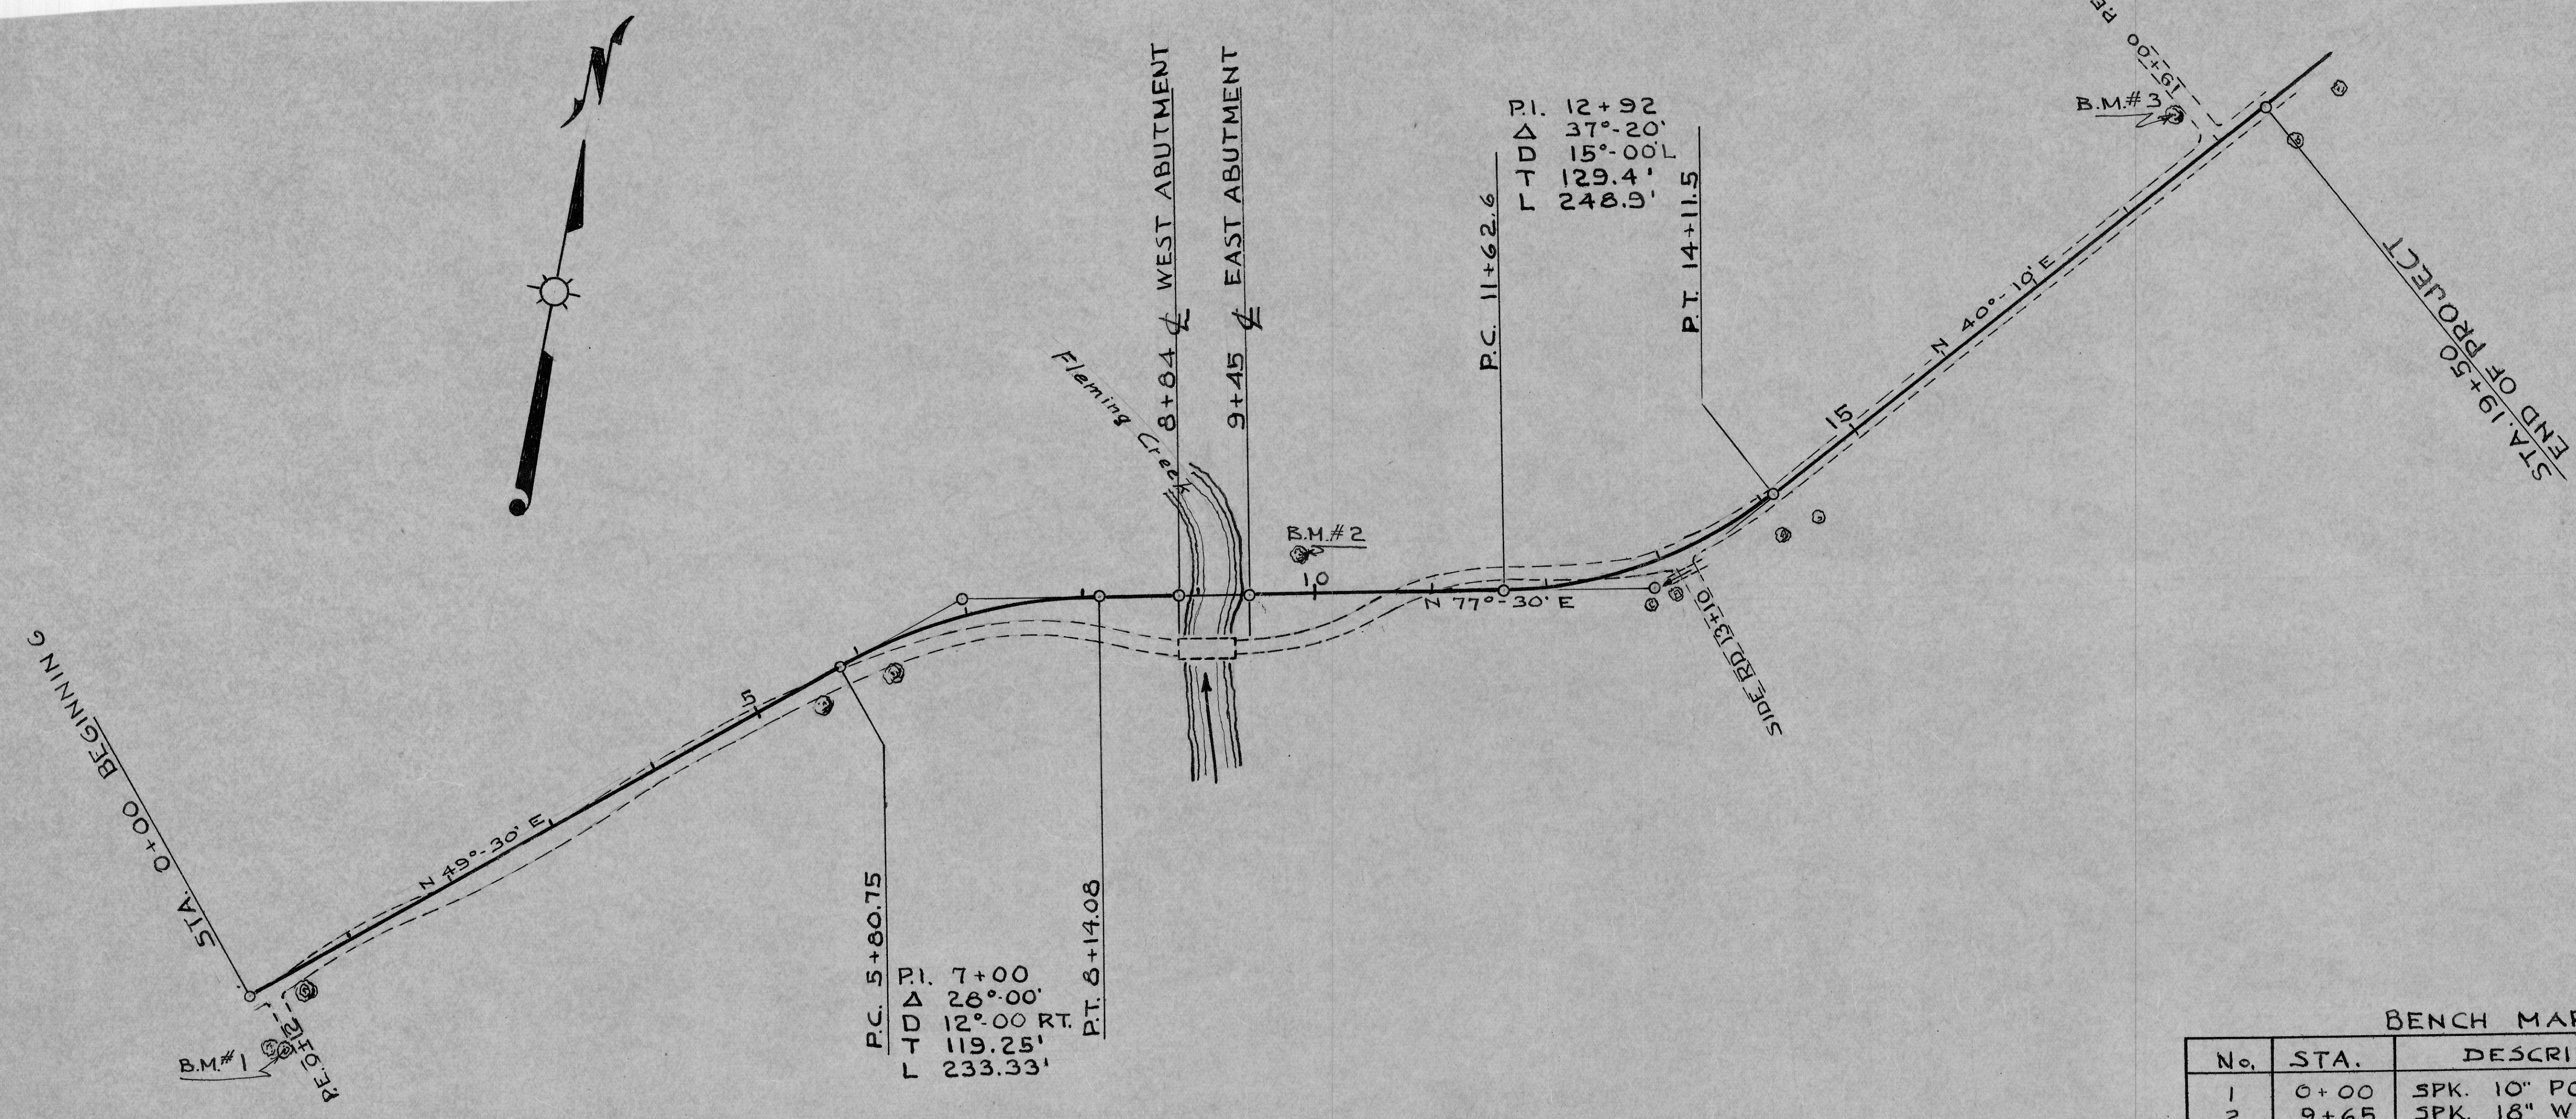

BENCH MARKS				
No.	STA.	DESCRIPTION		ELEV.
1	0+00	SPK. 10" POPLAR TREE	53' RT.	100.00
2	9+65	SPK. 18" WILLOW TREE	40' LFT.	46.16
3	19+00	SPK. 30" BLK. OAK TREE	40' LFT.	121.30

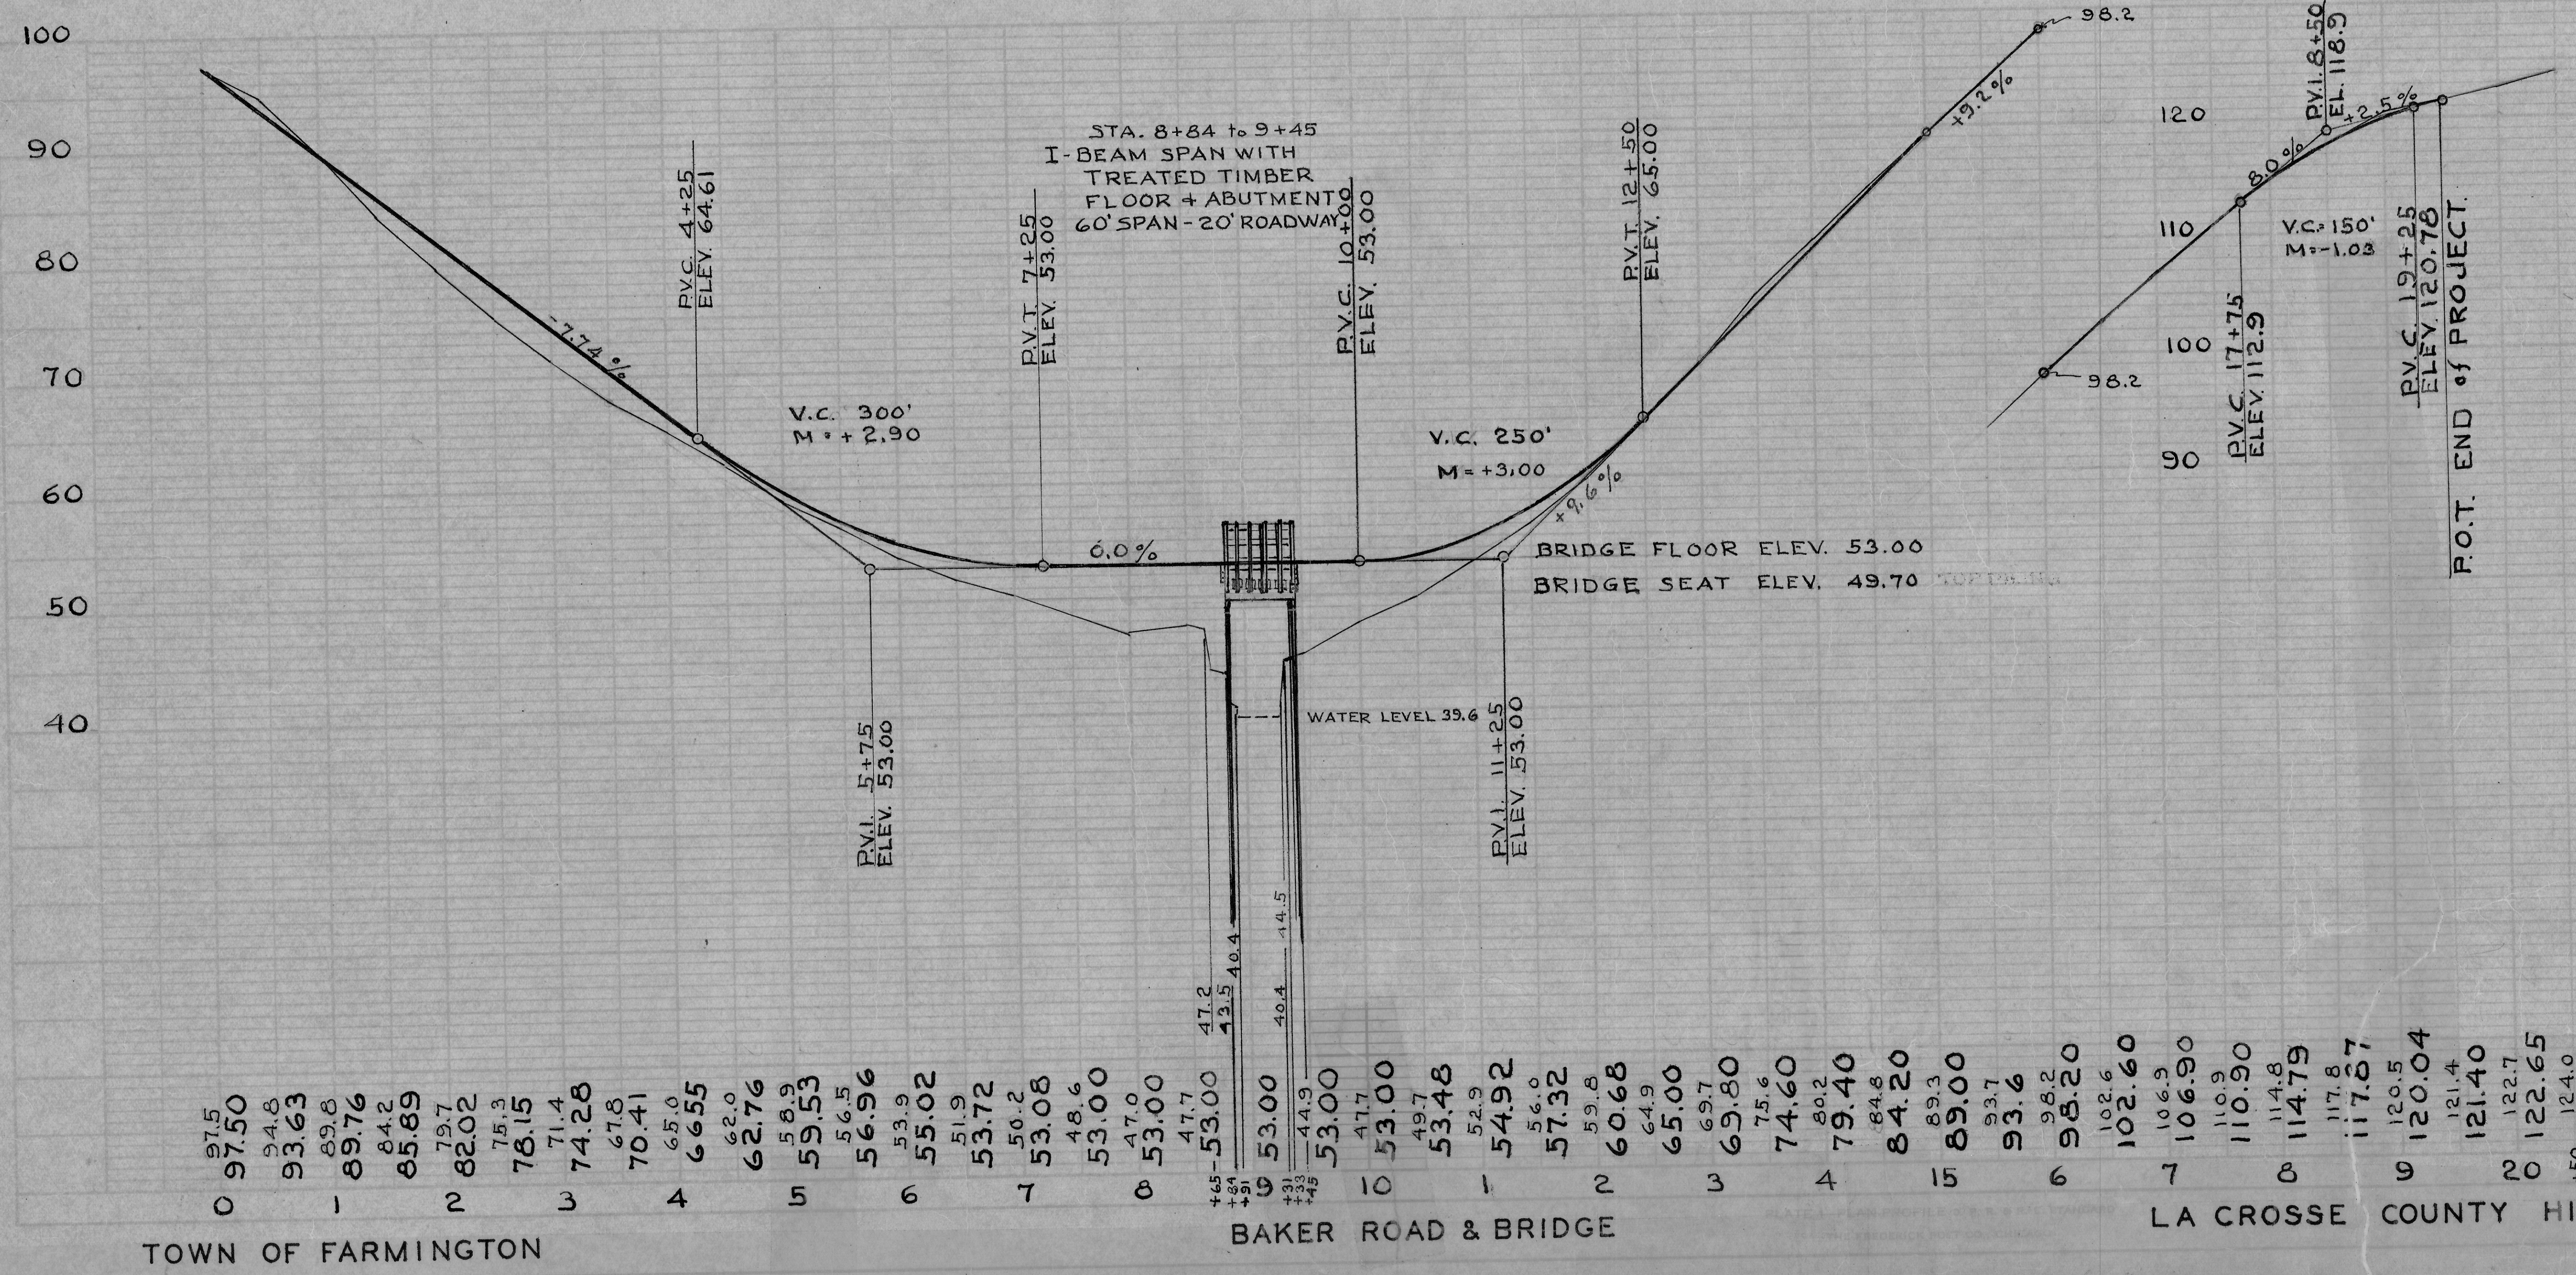

LA CROSSE COUNTY HIGHWAY DEPARTMENT
LA CROSSE, WIS.
Paul A. Hartwig, Highway Commissioner
ROAD BAKER TOWN FARMINGTON
SURVEY BY F.N.D. DATE 6-16-48
DRAWN BY D.C. DATE 6-29-48
CHECKED BY R.A.H. DATE 10-8-48
APPROVED BY Town Board DATE 10-8-48

PLAN NO. 86

LA CROSSE COUNTY HIGHWAY DEPARTMENT.