



PLAN
 82348
 82748
 F.N.D.
 D.C.
 83

PROFILE
 82348
 82748
 F.N.D.
 D.C.
 83

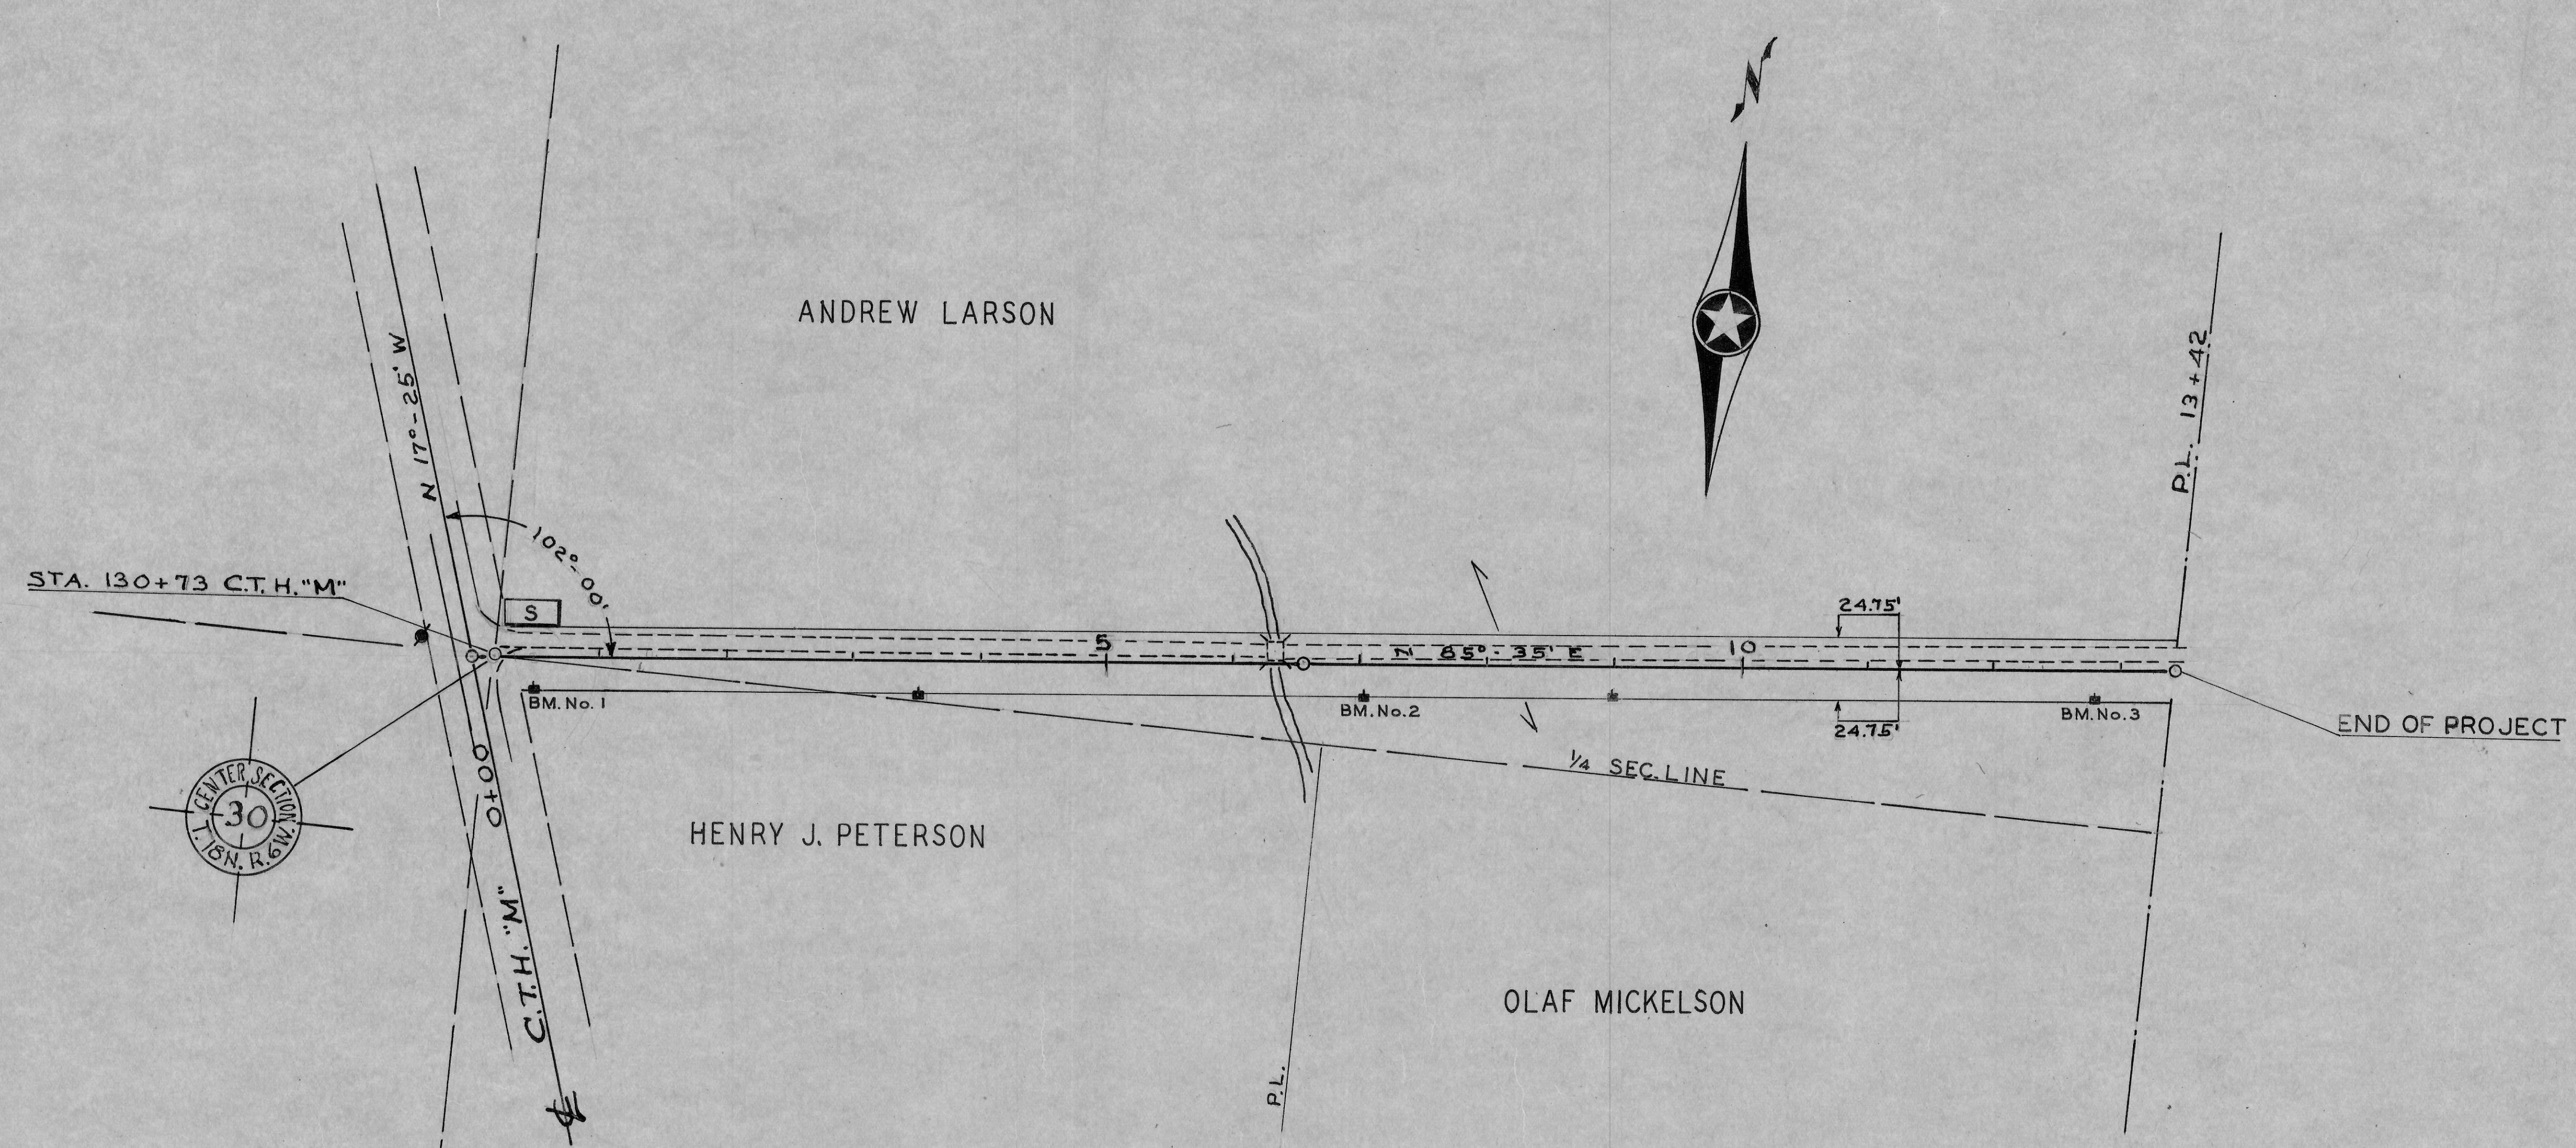

BENCH MARKS				
No.	STA.	DESCRIPTION		ELEV.
1	0+48	SPK. IN P.P. No. ACN 1939-409	25 FT. RT.	100.00
2	7+06	SPK. IN P.P.	25 FT. RT.	91.50
3	12+85	SPK. IN P.P.	25 FT. RT.	103.61

LENGTH 0.25 MILE
 TOTAL ACRES 1.50

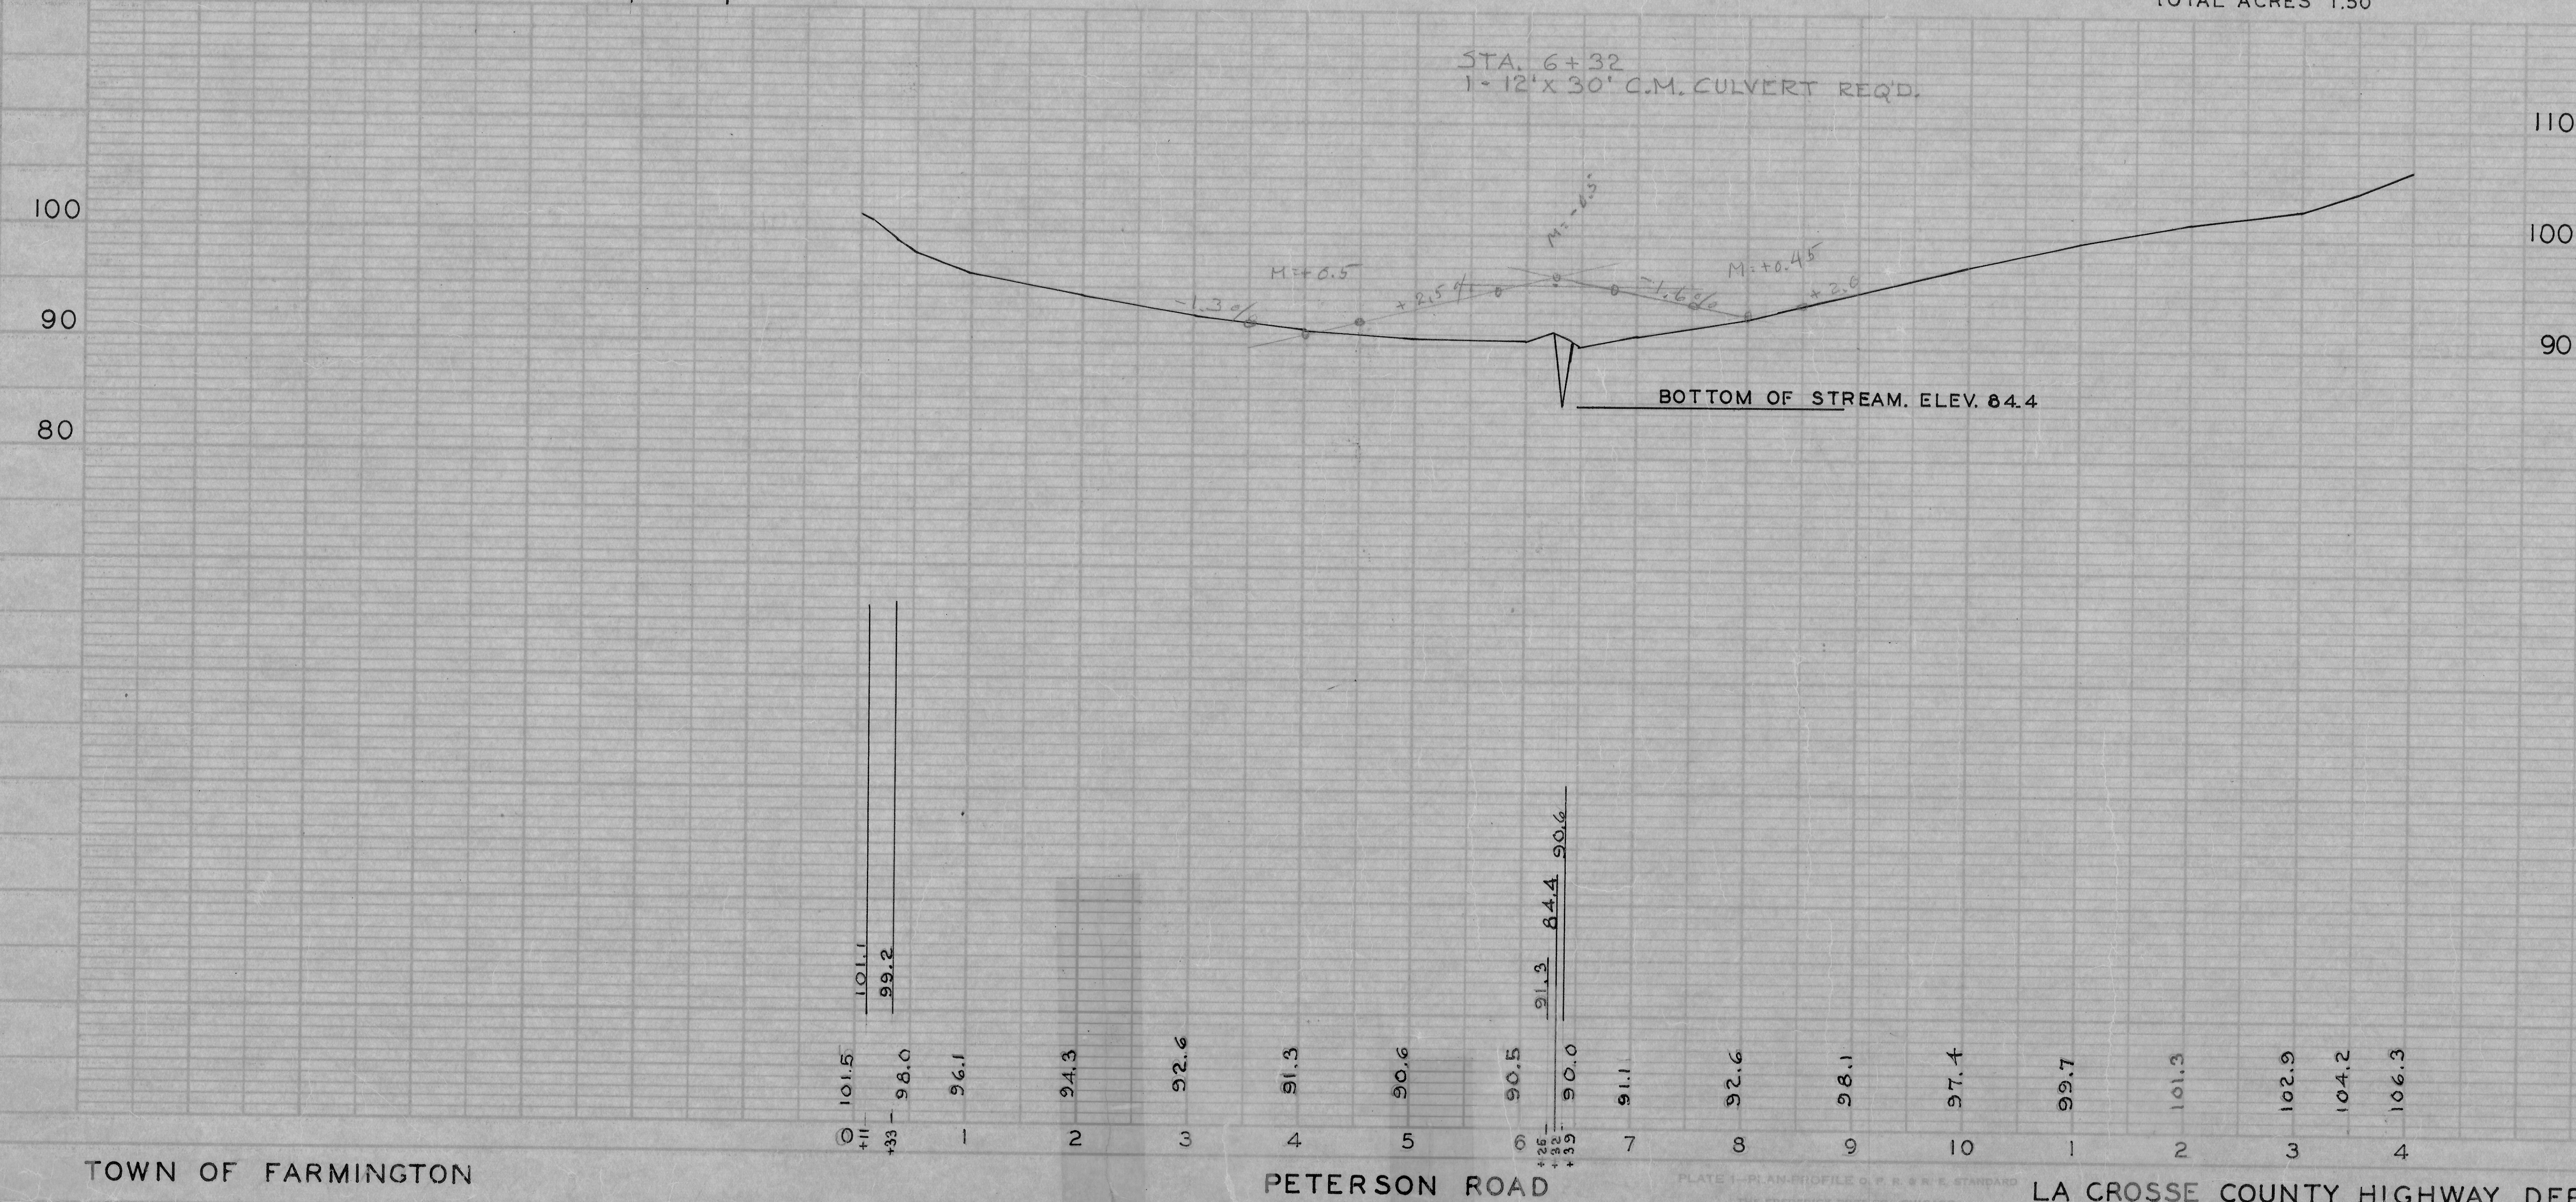

PLAN NO. 88

TOWN OF FARMINGTON

PETERSON ROAD

PLATE 1-PLAN PROFILE G.P.R.E. STANDARD
 THE FREDERICK PORTER CO., CHICAGO

LA CROSSE COUNTY HIGHWAY DEPARTMENT

ONE SHEET