


|       |                 |         |
|-------|-----------------|---------|
| PLAN  | APPROVED        | DATE    |
|       | PLANNED         | 5-20-57 |
| NOTES | ALIGNED CHECKED | 5-21-57 |
|       | NO. 95          |         |

|         |                |      |
|---------|----------------|------|
| PROFILE | APPROVED       | DATE |
|         | PLANNED        |      |
| NOTES   | BRIDGE CHECKED |      |
|         | NO. 95         |      |


| B.P.R. DIVISION | PROJECT                             | SHEET NUMBER | TOTAL SHEETS |
|-----------------|-------------------------------------|--------------|--------------|
| 5N              | BRIDGE #1<br>CTH. "A"<br>FARMINGTON | 1            | 1            |

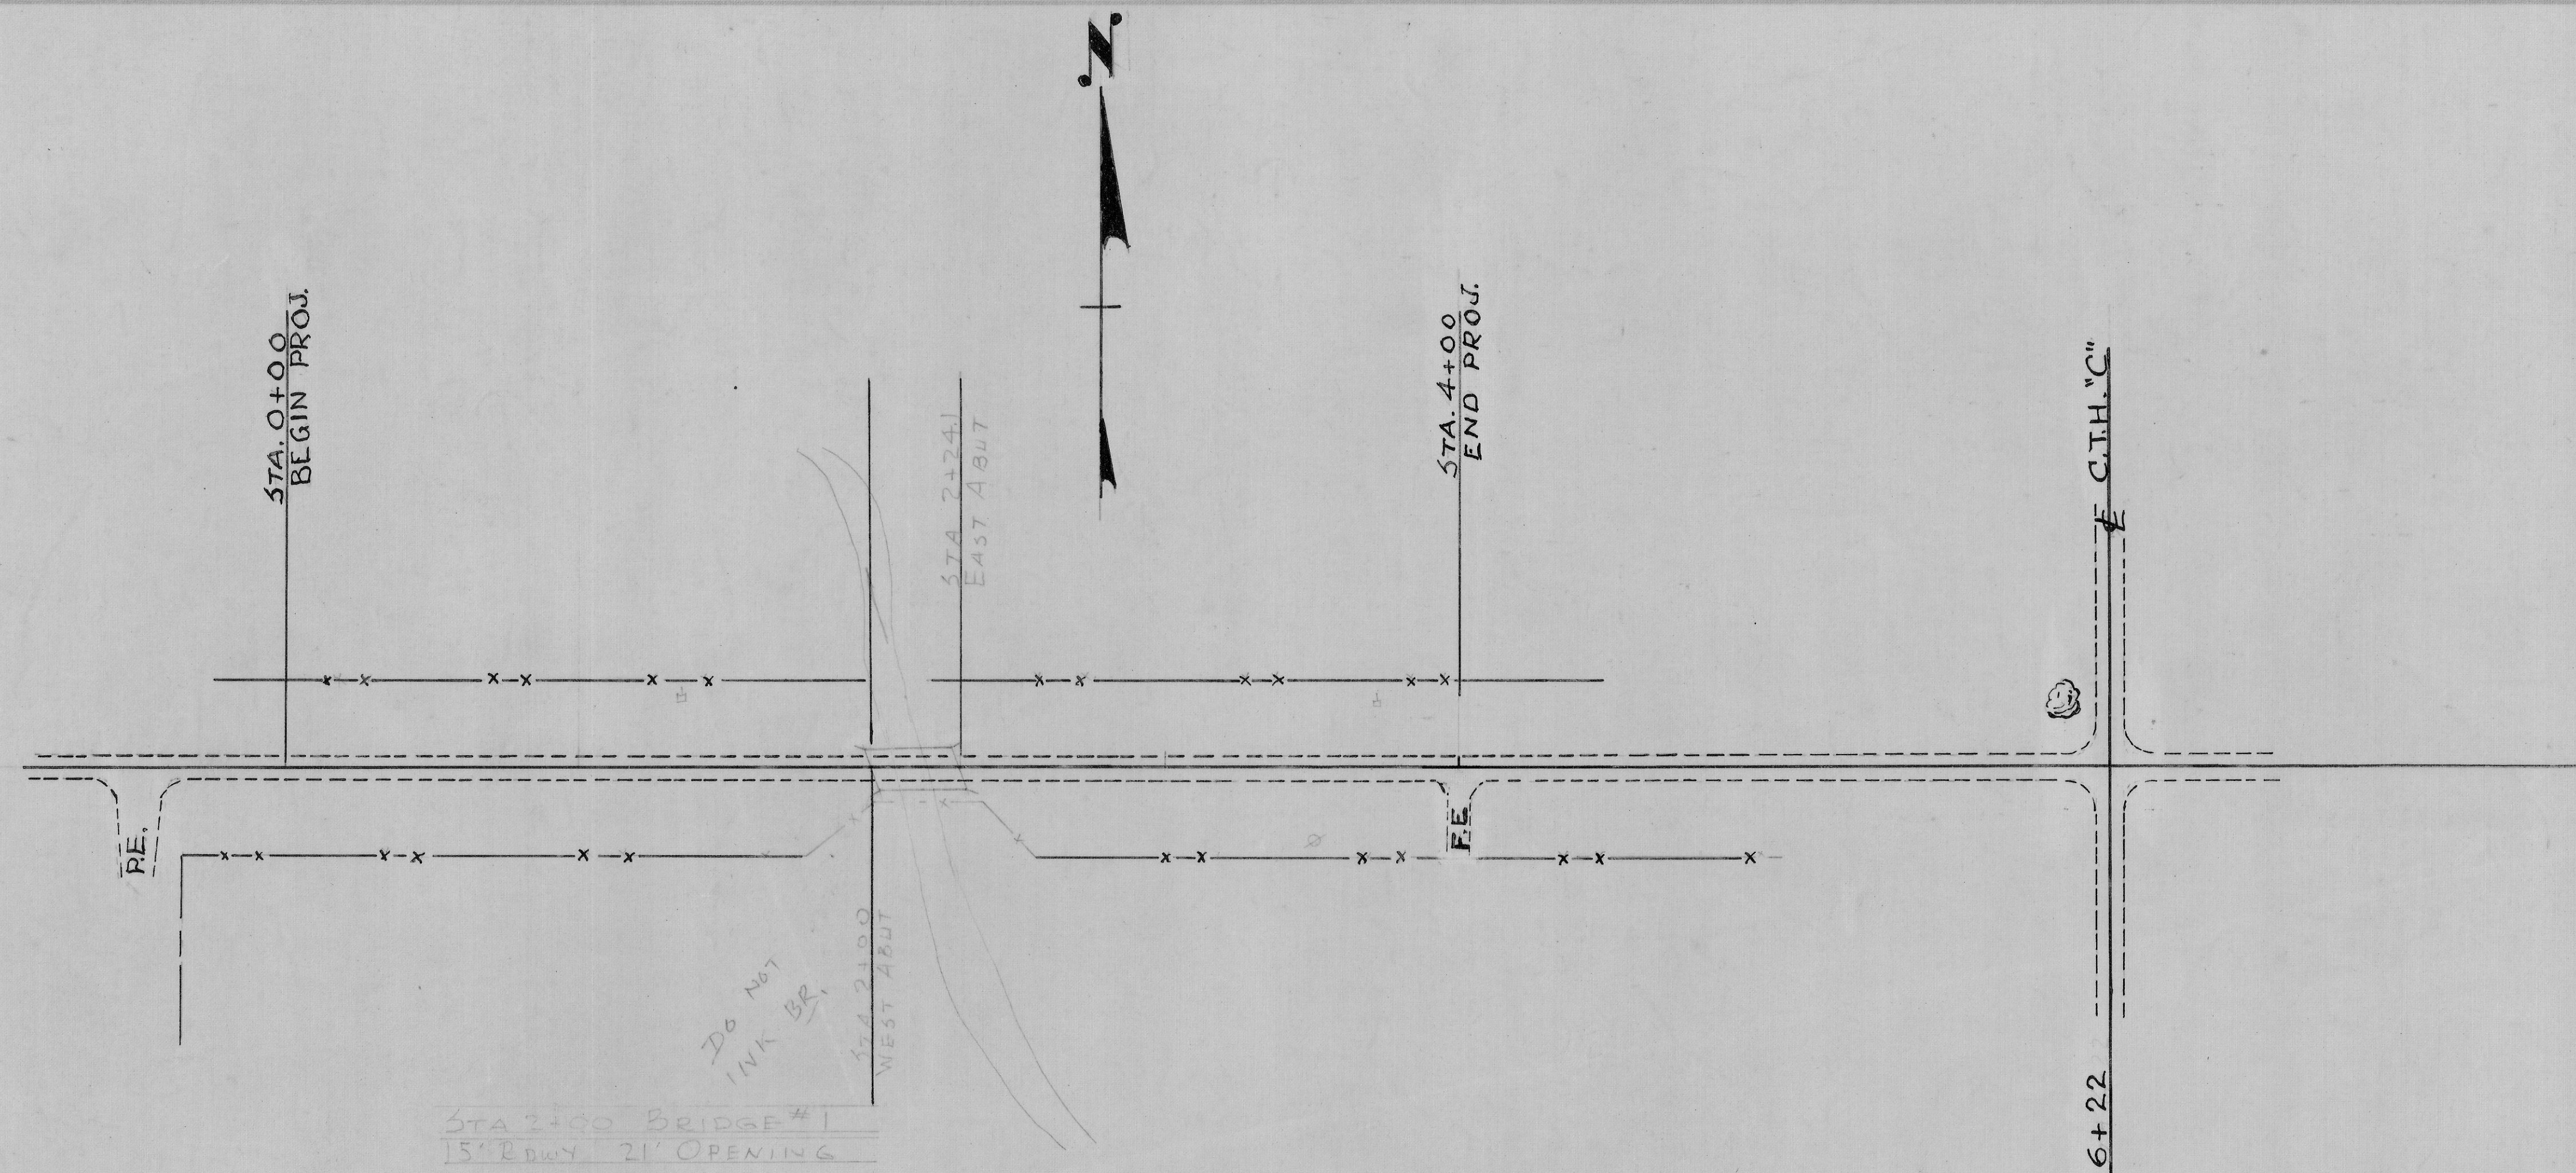

SCALE  
 PLAN 1" = 50'  
 PROFILE- HOR. 1" = 50'  
 VERT. 1" = 10'

790

780

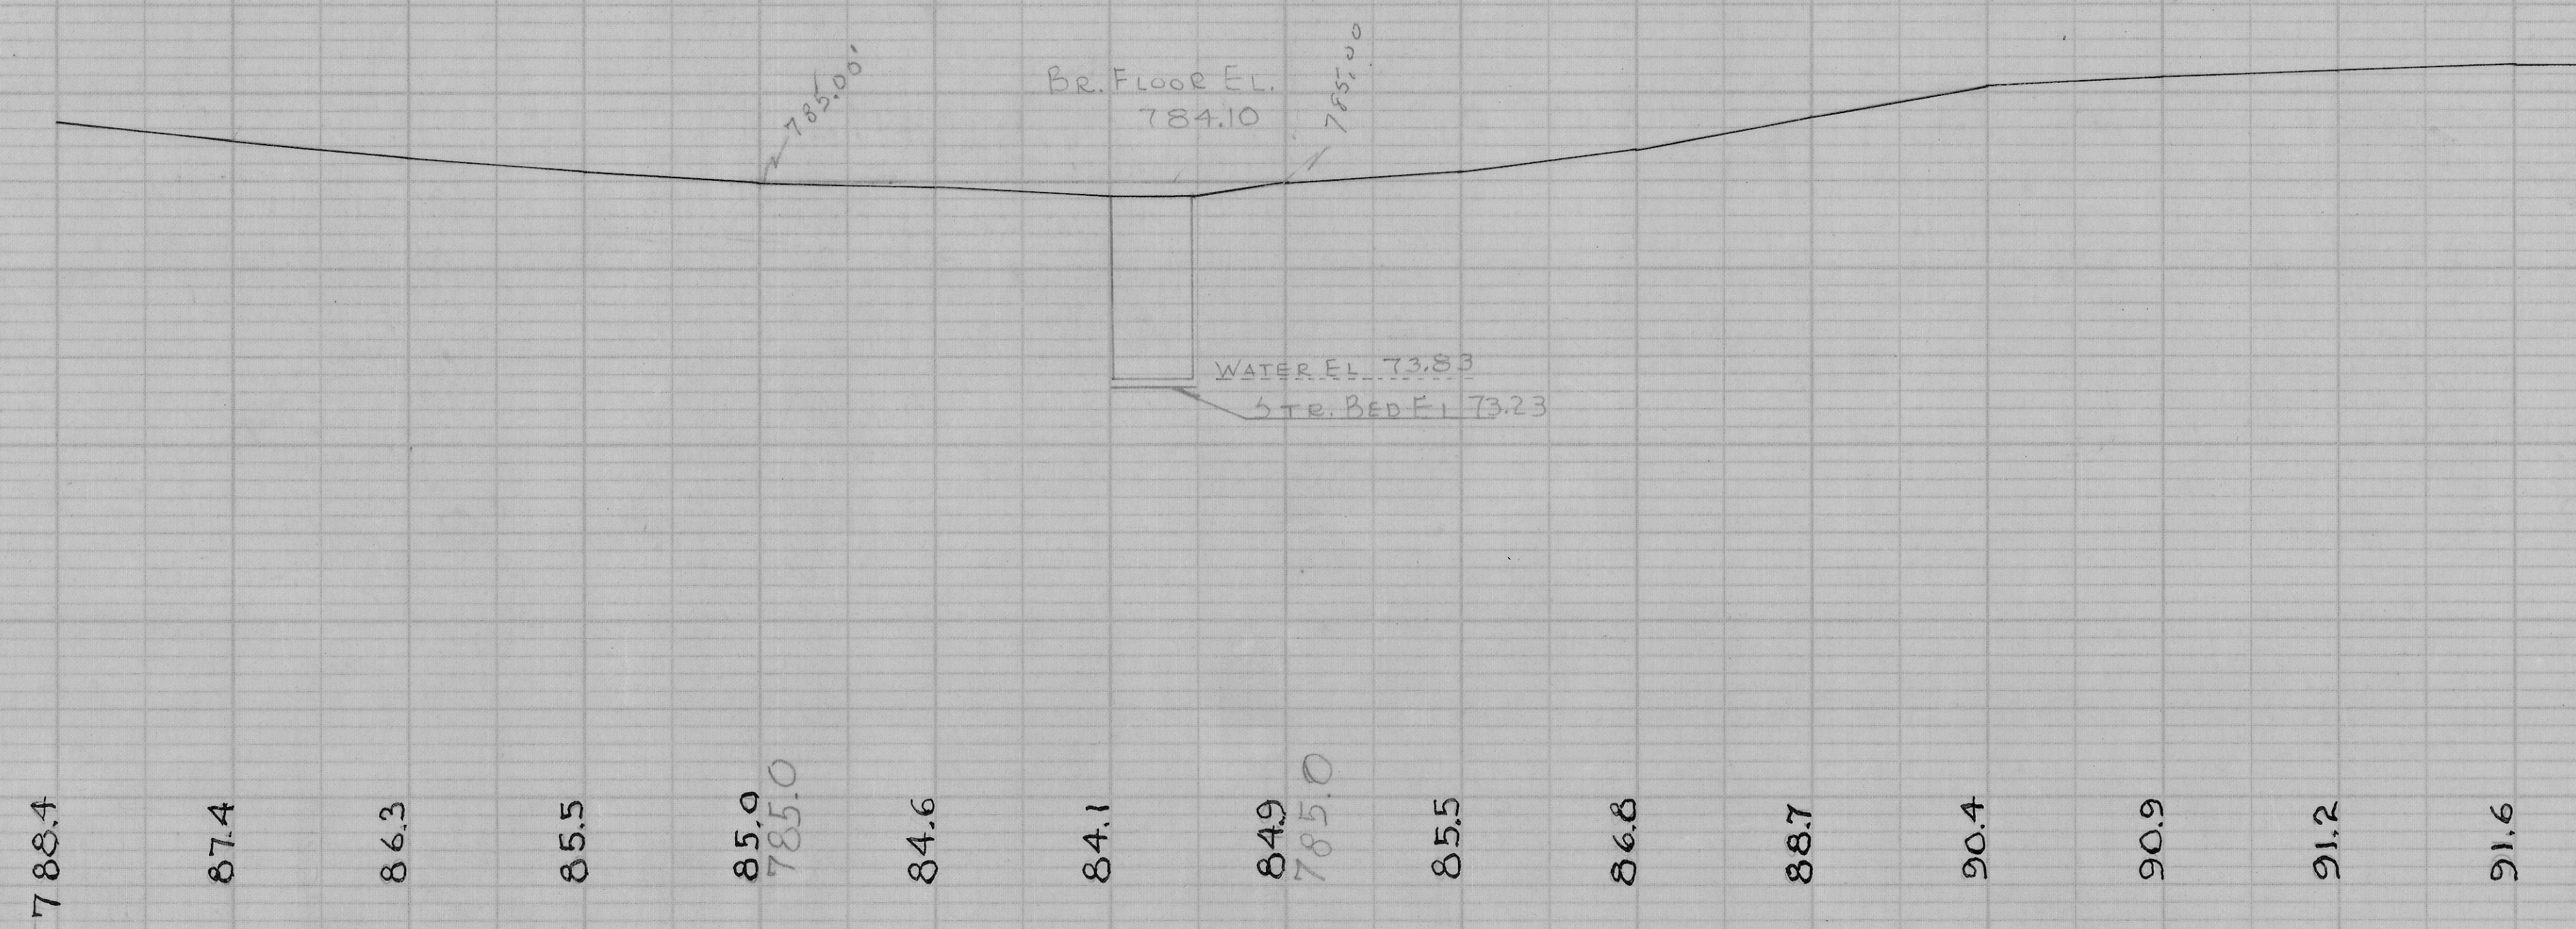

790

780

PLAN NO. 95

OK