
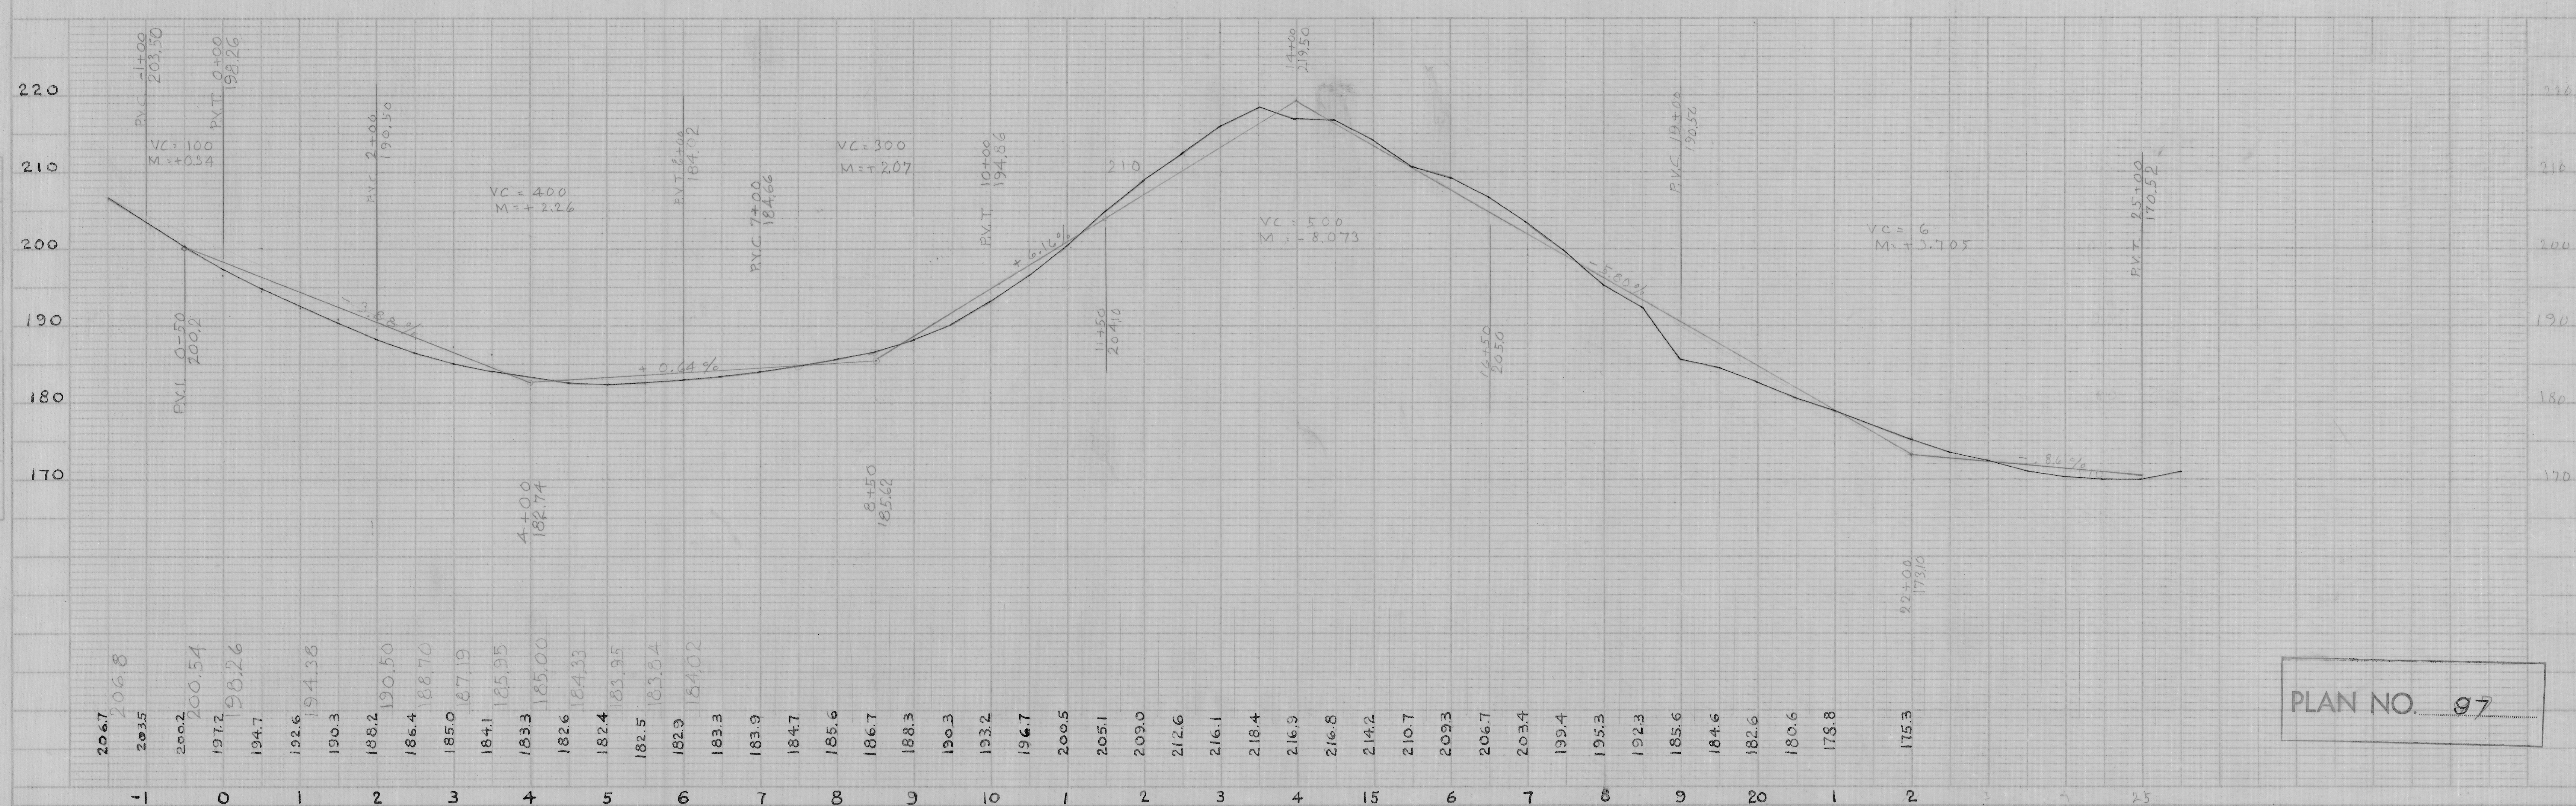


B.P.R. DIVISION	PROJECT	SHEET NUMBER	TOTAL SHEETS
SN	C.T.H. "F" FARMINGTON EAST FROM TOWN LINE	1	

PLAN	DATE
SURVEYED BY J. S. N.	
NOTE BOOK	
ALUMINUM CHECKED	
PT. OF WAY CHECKED	
NO.	

PROFILE	DATE
SURVEYED BY J. S. N.	
NOTE BOOK	
ALUMINUM CHECKED	
PT. OF WAY CHECKED	
NO.	

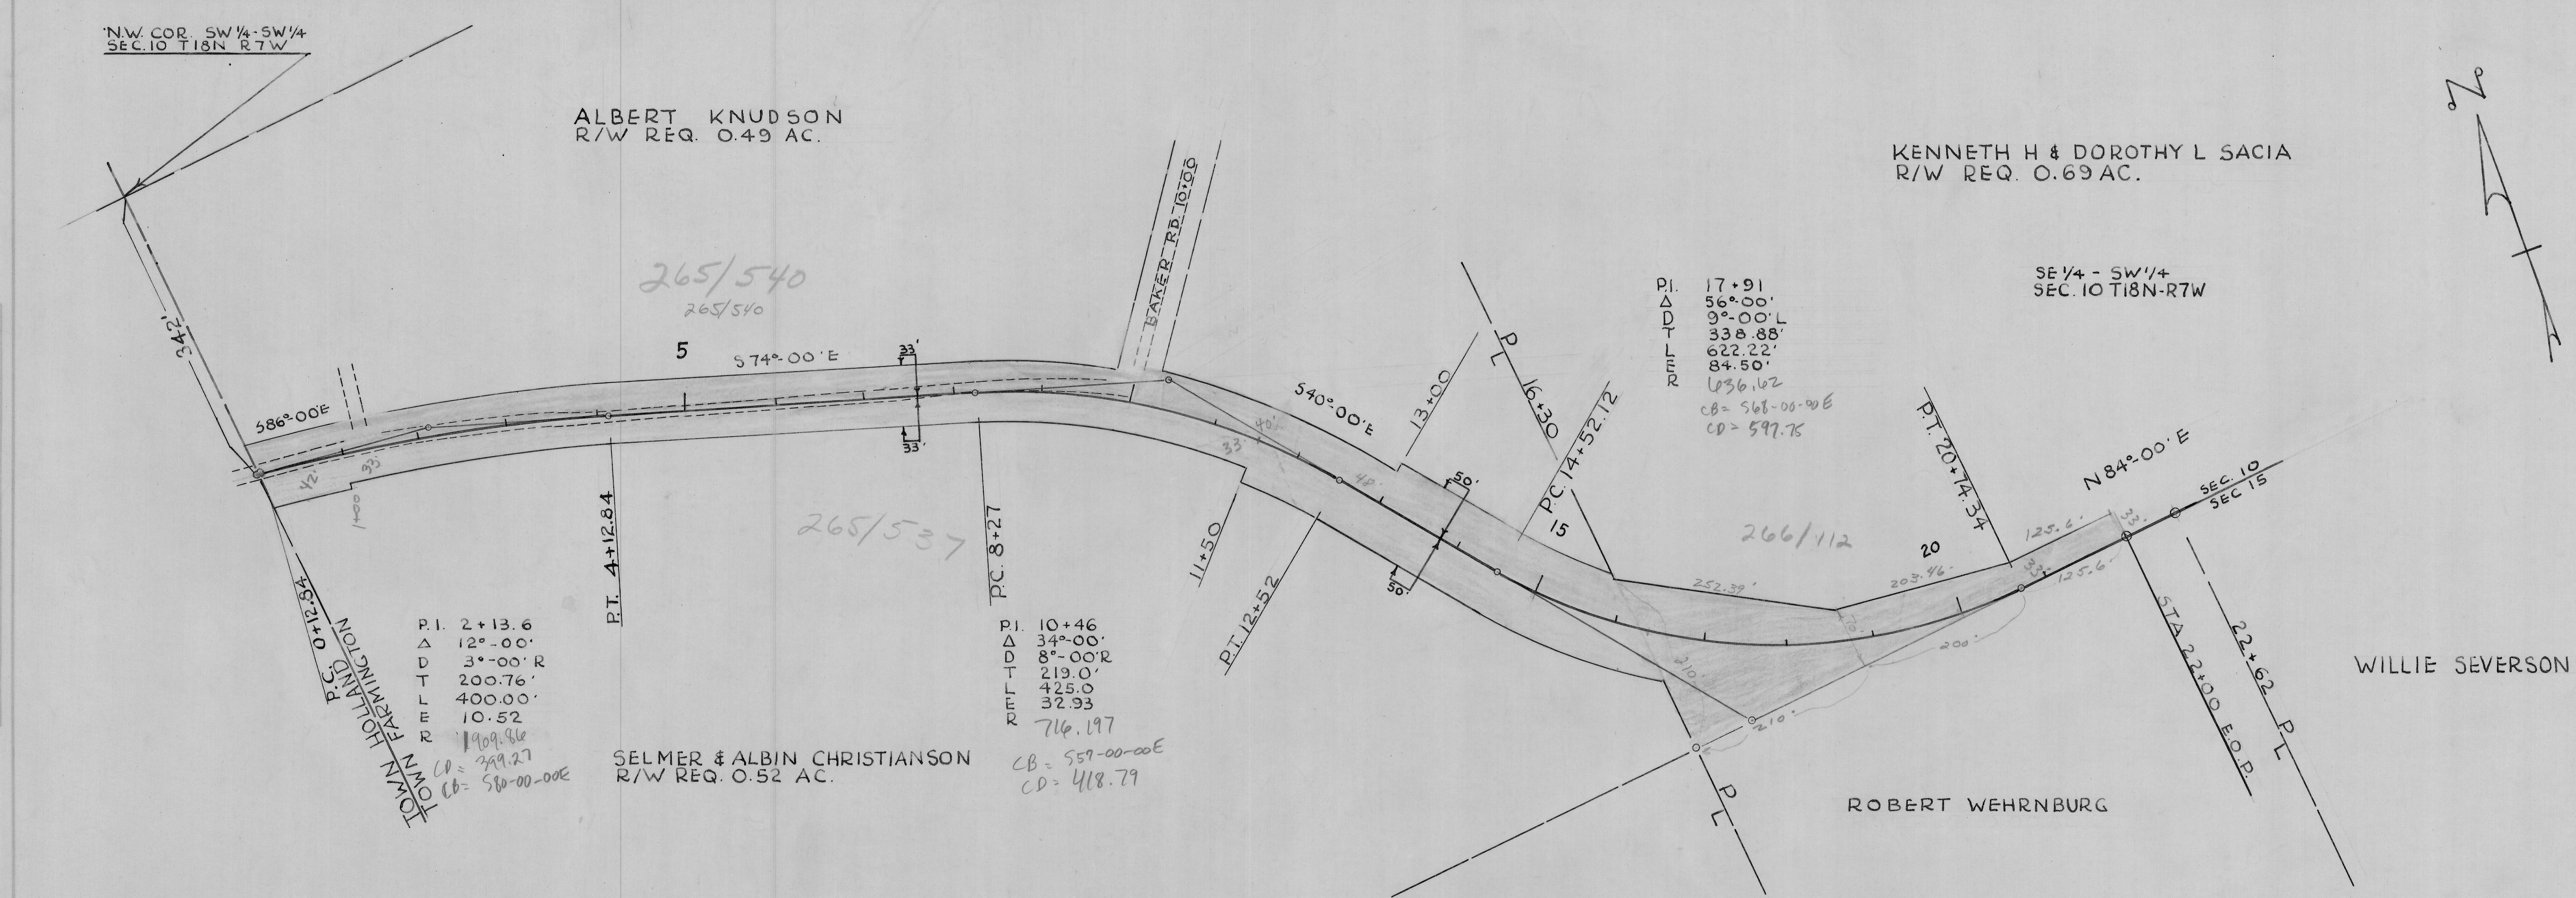

PLAN NO. 97