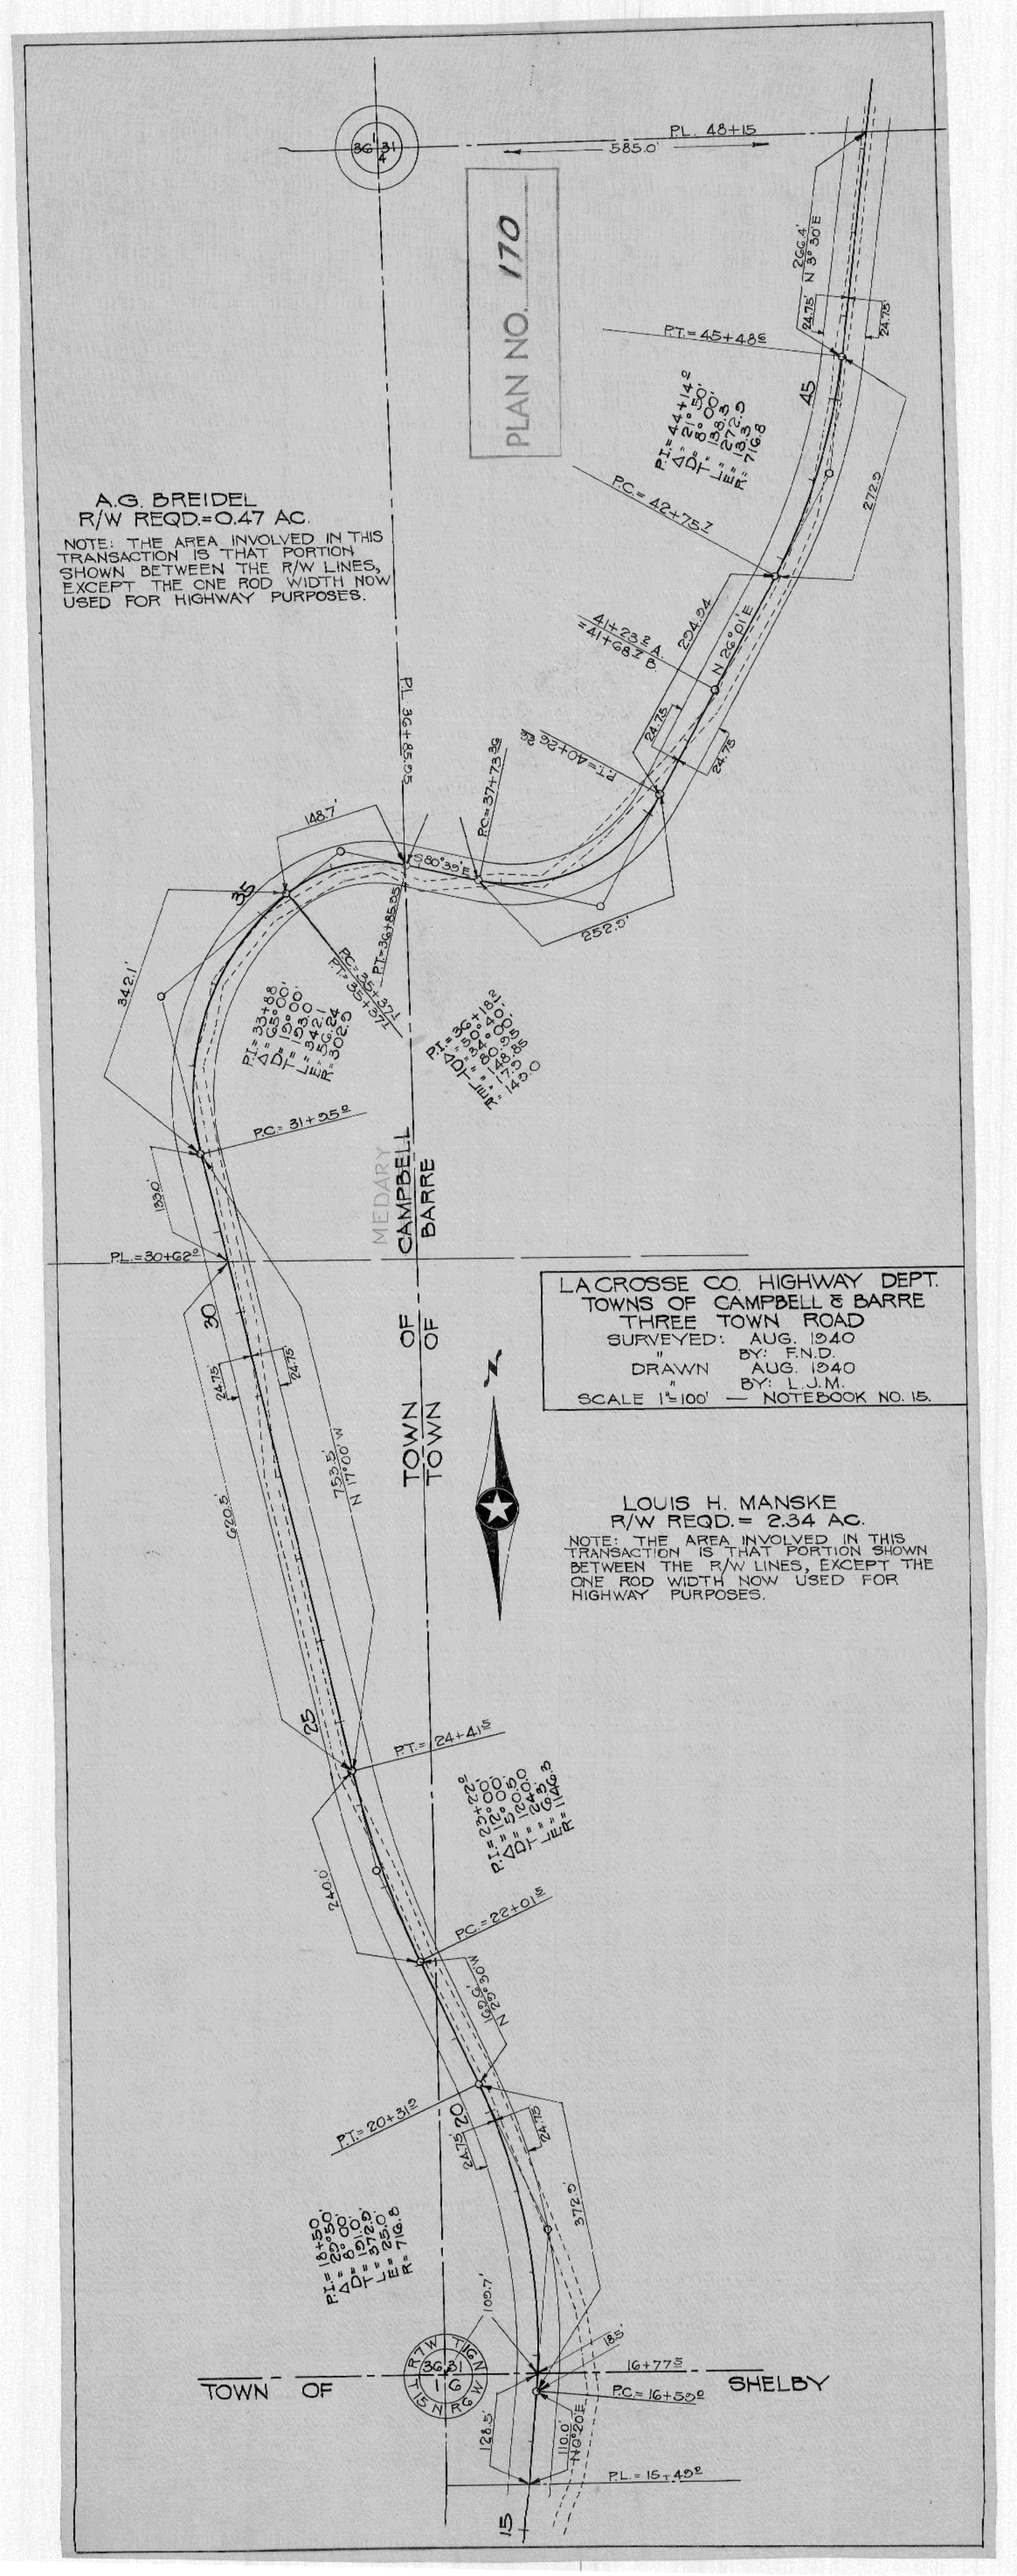
PLAN NO. 170
A.G. BREIDEL
R/W REQD.=0.47 AC.
NOTE: THE AREA INVOLVED IN THIS TRANSACTION IS THAT PORTION SHOWN BETWEEN THE R/W LINES, EXCEPT THE ONE ROD WIDTH NOW USED FOR HIGHWAY PURPOSES.
LA CROSSE CO. HIGHWAY DEPT.
TOWNS OF CAMPBELL & BARRE
THREE TOWN ROAD
SURVEYED: AUG. 1940
" BY: F.N.D.
DRAWN AUG. 1940
" BY: L.J.M.
SCALE 1"=100' — NOTEBOOK NO. 15.
LOUIS H. MANSKE
R/W REQD.= 2.34 AC.
NOTE: THE AREA INVOLVED IN THIS TRANSACTION IS THAT PORTION SHOWN BETWEEN THE R/W LINES, EXCEPT THE ONE ROD WIDTH NOW USED FOR HIGHWAY PURPOSES.
TOWN OF CAMPBELL
TOWN OF BARRE
MEDARY
TOWN OF SHELBY
PL. 48+15
585.0'
PT.= 45+48.6
PC.= 42+75.7
PC.= 37+73.3
PT.= 36+85.3
PC.= 35+37.1
PT.= 33+88
PC.= 31+25.6
PL.= 30+62.0
PT.= 36+18.2
PT.= 24+41.5
PC.= 22+01.5
PT.= 20+31.2
16+77.5
PC.= 16+50.0
PL.= 15+45.0
266.4'
N 8°30'E
272.5
204.24
N 26°01'E
252.0'
148.7'
342.1'
139.0'
752.5'
N 17°00' W
620.5'
240.0'
N 26°05' W
372.5'
128.5'
110.0
N 6°20' E
100.7'
18.5'
24.75'