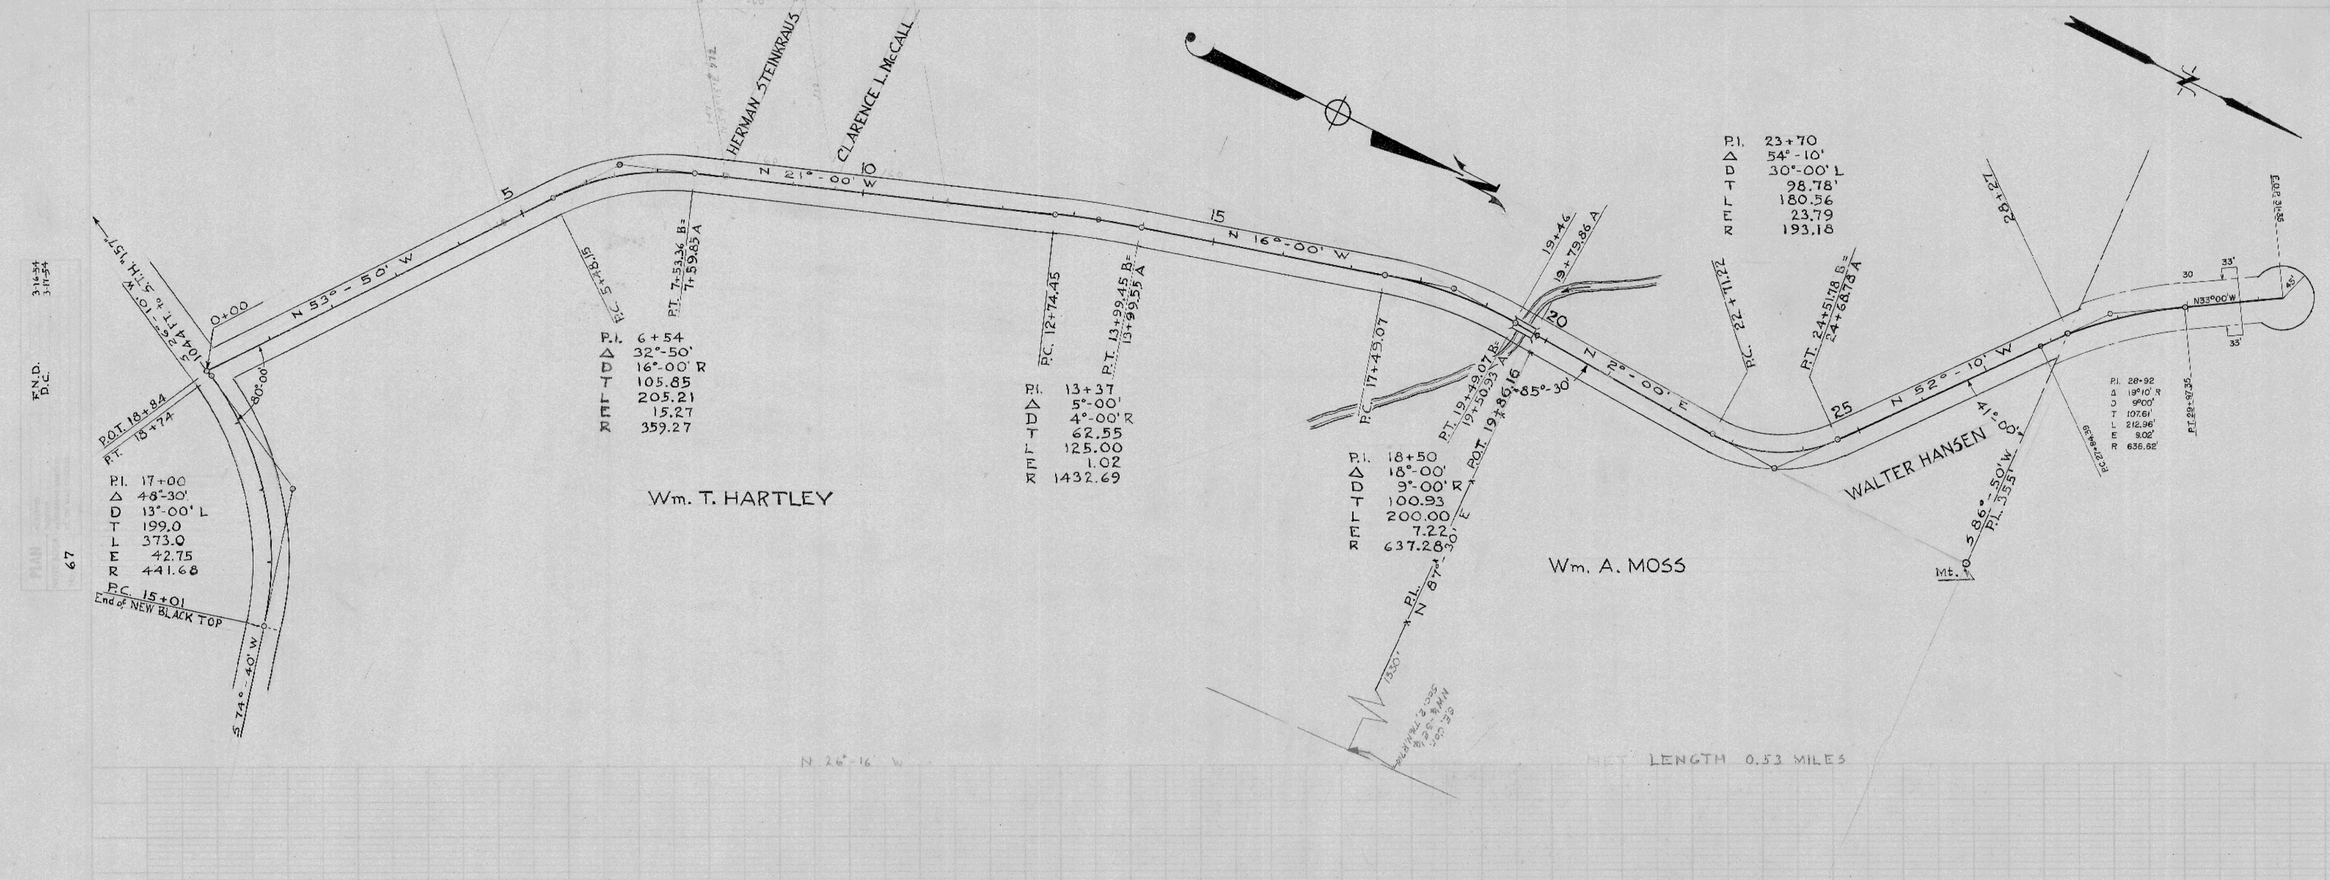

PLAN NO. 177

La Crosse County Highway Department, La Crosse, Wisc., Paul A. Hartwig County Highway Commissioner Road MARCOU Town MEDARY Checked By Approved By Sheet 1 of 1 Sheets