GREENO COURT ROAD

ONALASKA

SHEET 1 OF 2

PLAN 413

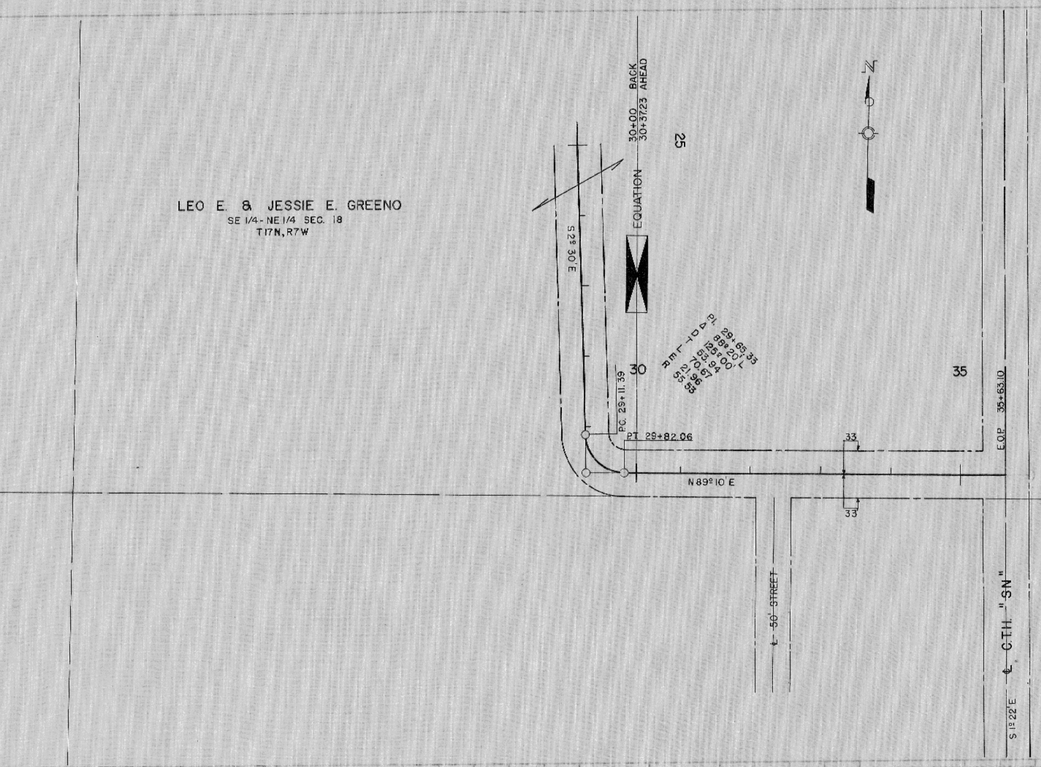


LOCATION PLAN
SCALE: 1" = 100'

REB 12-4-67
DHS 12-7-67

J-193

GREENO COURT ROAD ONALASKA SHEET 2 OF 2 PLAN 413