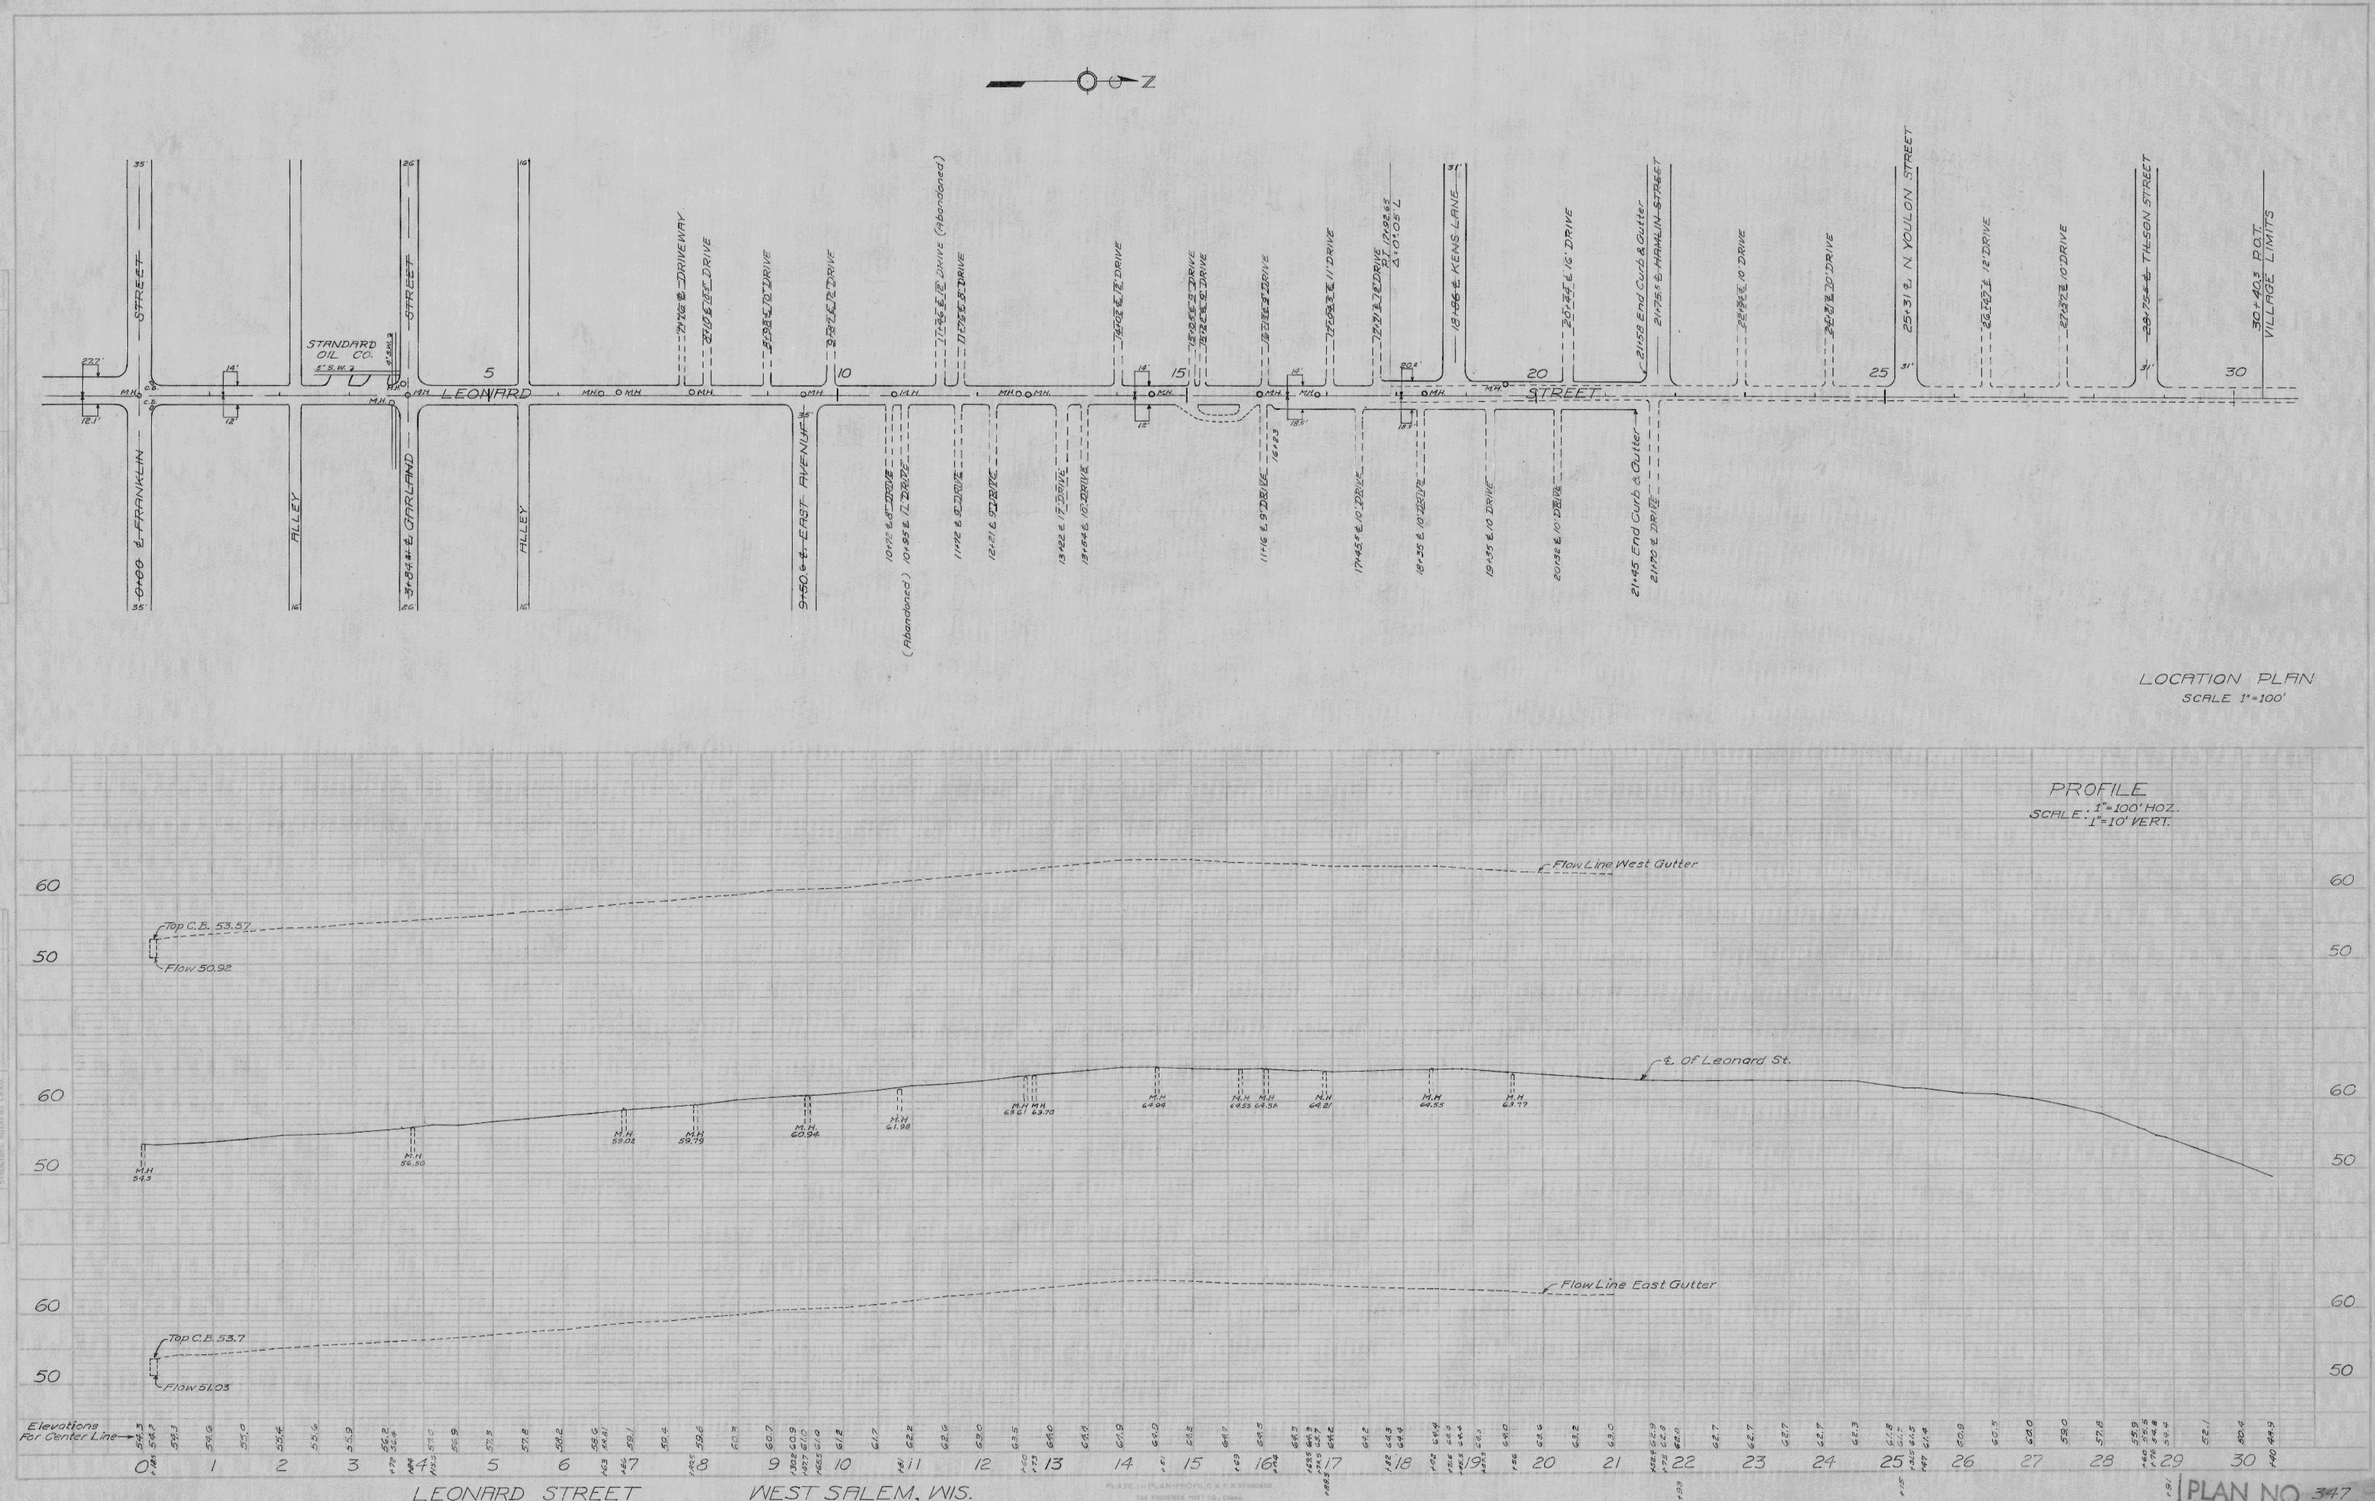

LOCATION PLAN
SCALE 1"=100'
PROFILE
SCALE: 1"=100' HOZ. 1"=10' VERT.
LEONARD STREET
STANDARD OIL CO.
0+00 ℄ FRANKLIN STREET
ALLEY
3+84.4 ℄ GARLAND STREET
ALLEY
9+50.6 ℄ EAST AVENUE
(Abandoned)
18+86 ℄ KENS LANE
21+58 End Curb & Gutter
21+75.5 ℄ HAHLIN STREET
25+31 ℄ N. YOULON STREET
29+75.4 ℄ TILSON STREET
30+40.3 P.O.T. VILLAGE LIMITS
Flow Line West Gutter
Top C.B. 53.57
Flow 50.92
℄ Of Leonard St.
Flow Line East Gutter
Top C.B. 53.7
Flow 51.03
Elevations For Center Line
LEONARD STREET
WEST SALEM, WIS.
PLAN NO. 347