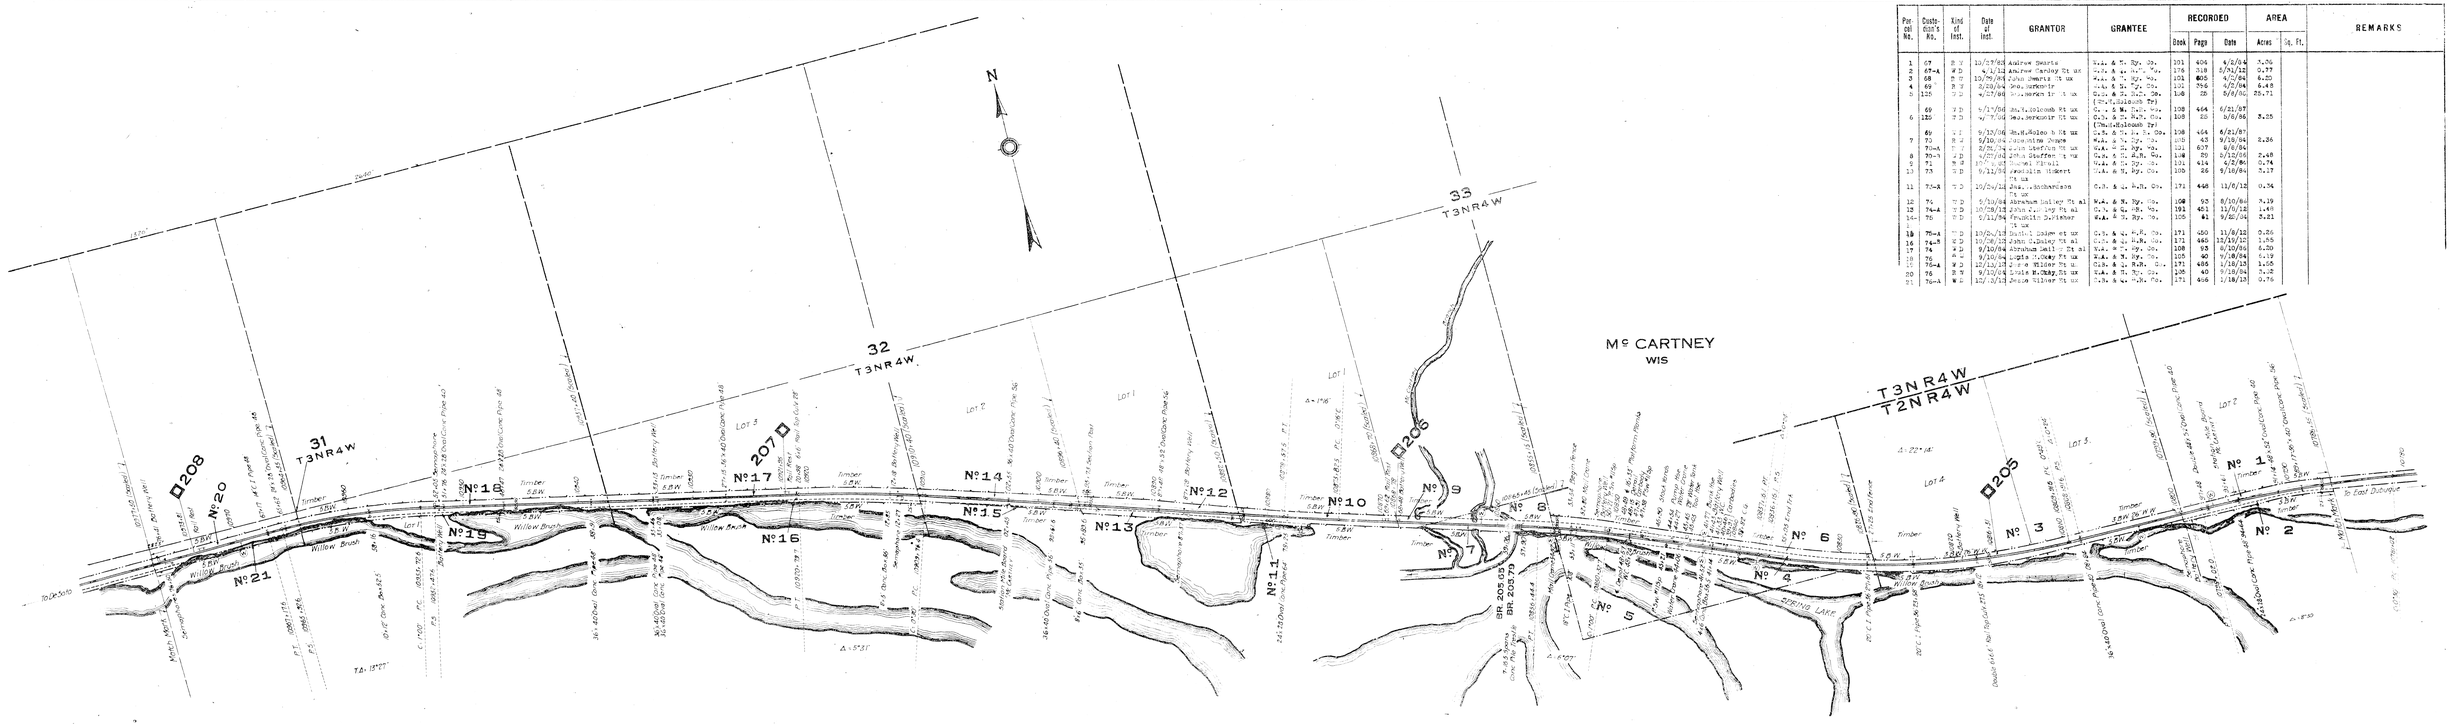

Par cel No.	Deeds No.	Kind of Inst.	Date of Inst.	GRANTOR	GRANTEE	RECORDED Book	Page	Date	AREA Acres	Sq. Ft.	REMARKS
1	67	B.Y.	10/27/83	Andrew Sparks	W.& M. Ry. Co.	101	404	4/2/84	3.76		
2	67-A	W.D.	4/1/12	Andrew Sparks Et ux	C.B. & Q. R.R. Co.	176	318	5/31/12	0.77		
3	68	B.Y.	12/26/83	John Dennis Et ux	W.& M. Ry. Co.	101	405	4/2/84	4.20		
4	69	B.Y.	2/29/84	Geo. Merkemir	W.& M. Ry. Co.	101	396	4/2/84	6.48		
5	125	Q.C.	4/27/86	Geo. Merkemir Et ux (Tract Sold to Thos. Holcomb Tr)	C.B. & Q. R.R. Co.	148	28	5/9/86	22.71		
	69	T.D.	5/1/06	Thos. Holcomb Et ux	C. & M. R.R. Co.	108	464	6/21/87			
6	125	T.D.	4/7/06	Geo. Merkemir Et ux (Tract Sold to Thos. Holcomb Tr)	C.B. & Q. R.R. Co.	108	28	5/8/86	8.25		
	69	Q.C.	9/12/06	Thos. H. Holcomb Et ux	W.& M. Ry. Co.	108	464	6/21/87			
7	73	B.Y.	9/10/84	Jacob Stine	W.& M. Ry. Co.	105	43	9/18/84	2.36		
	70-A	W.D.	2/25/84	Jacob Steffen Et ux	W.& M. Ry. Co.	101	407	4/2/84			
8	70-A	W.D.	4/27/06	John Steffen Et ux	C.B. & Q. R.R. Co.	108	89	5/12/86	2.48		
9	71	B.Y.	10/-/84	Thos. Fihail	W.& M. Ry. Co.	101	414	4/2/84	0.74		
13	73	Q.C.	9/11/84	Jacob Stine Et ux	W.& M. Ry. Co.	105	26	9/18/84	3.17		
11	74-B	W.D.	10/24/12	Jas. Richardson Et ux	C.B. & Q. R.R. Co.	171	446	11/6/12	0.74		
12	74	W.D.	5/10/84	Abraham Bailey Et al	W.& M. Ry. Co.	108	93	8/10/84	3.19		
13	74-A	W.D.	10/28/12	John J. Bailey Et al	C.B. & Q. R.R. Co.	191	451	11/6/12	1.49		
14	75	B.Y.	5/11/84	Frederick Zwilcher Et ux	W.& M. Ry. Co.	105	81	9/22/84	5.21		
15	75-A	W.D.	10/24/12	Fred. Zwilcher et ux	C.B. & Q. R.R. Co.	171	450	11/8/12	0.86		
16	74-B	W.D.	10/26/12	John J. Bailey Et al	C.B. & Q. R.R. Co.	171	445	12/19/12	1.55		
17	74	B.Y.	9/10/84	Abraham Bailey Et al	W.& M. Ry. Co.	108	93	8/10/84	4.20		
18	76	B.Y.	9/10/84	Lydia Tuckey Et ux	W.& M. Ry. Co.	105	40	9/18/84	6.19		
19	76-A	W.D.	12/13/12	Jere Wilder Et ux	C.B. & Q. R.R. Co.	171	485	1/18/13	1.56		
20	76	B.Y.	9/10/84	Lyle R. Tuckey Et ux	W.& M. Ry. Co.	105	40	9/18/84	3.12		
21	76-A	W.D.	12/13/12	Jesse Wilder Et ux	C.B. & Q. R.R. Co.	171	486	1/18/13	0.76		

SHEET No. 6 OF 23 OF THE CHICAGO, BURLINGTON & QUINCY RAILROAD COMPANY, FROM SURVEY STATION 10786+55 TO SURVEY STATION 10977+50

H. L. Markham

VALUATION ENGINEER

RIGHT OF WAY TRACK & MAP
CHICAGO, BURLINGTON & QUINCY R. R. CO.

OPERATED BY THE

CHICAGO, BURLINGTON & QUINCY R. R. CO.

LA CROSS DIVISION WISC. ILL. STATE LINE TO CRAWFORD-VERNON CO. LINE

FROM STATION 10786+55 TO STATION 10977+50

SCALE 1 IN. = 400 FT. JUNE 30, 1917

OFFICE OF VALUATION ENGINEER, CHICAGO, ILLINOIS

V. Wisc 6