
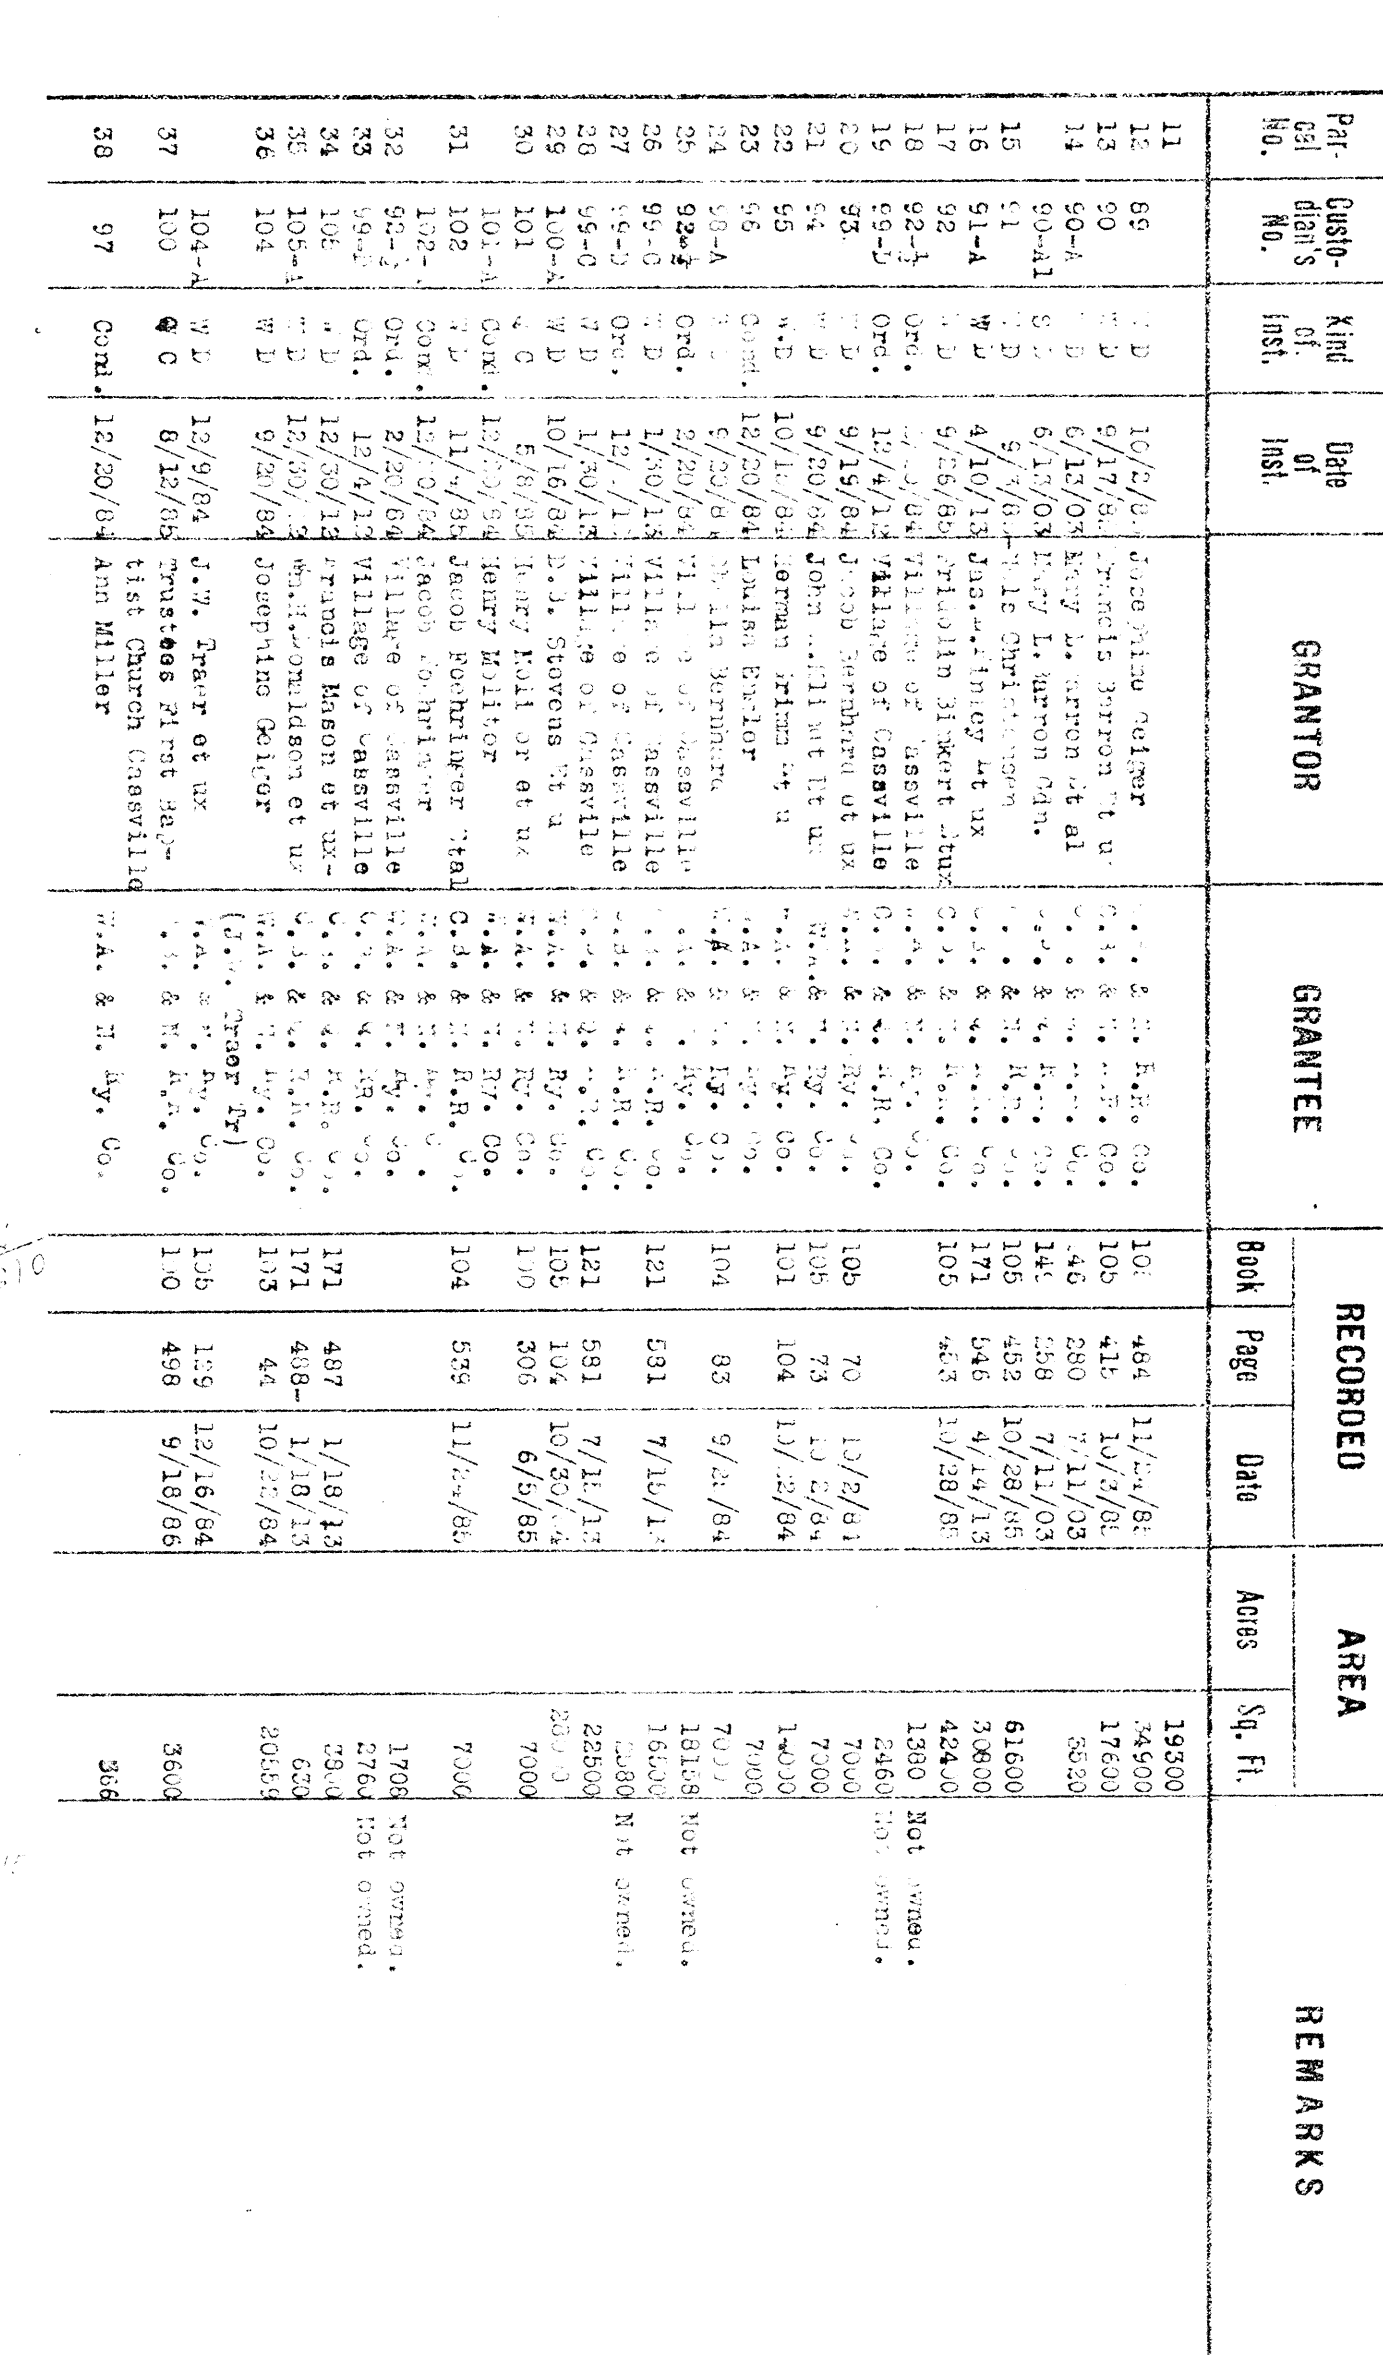
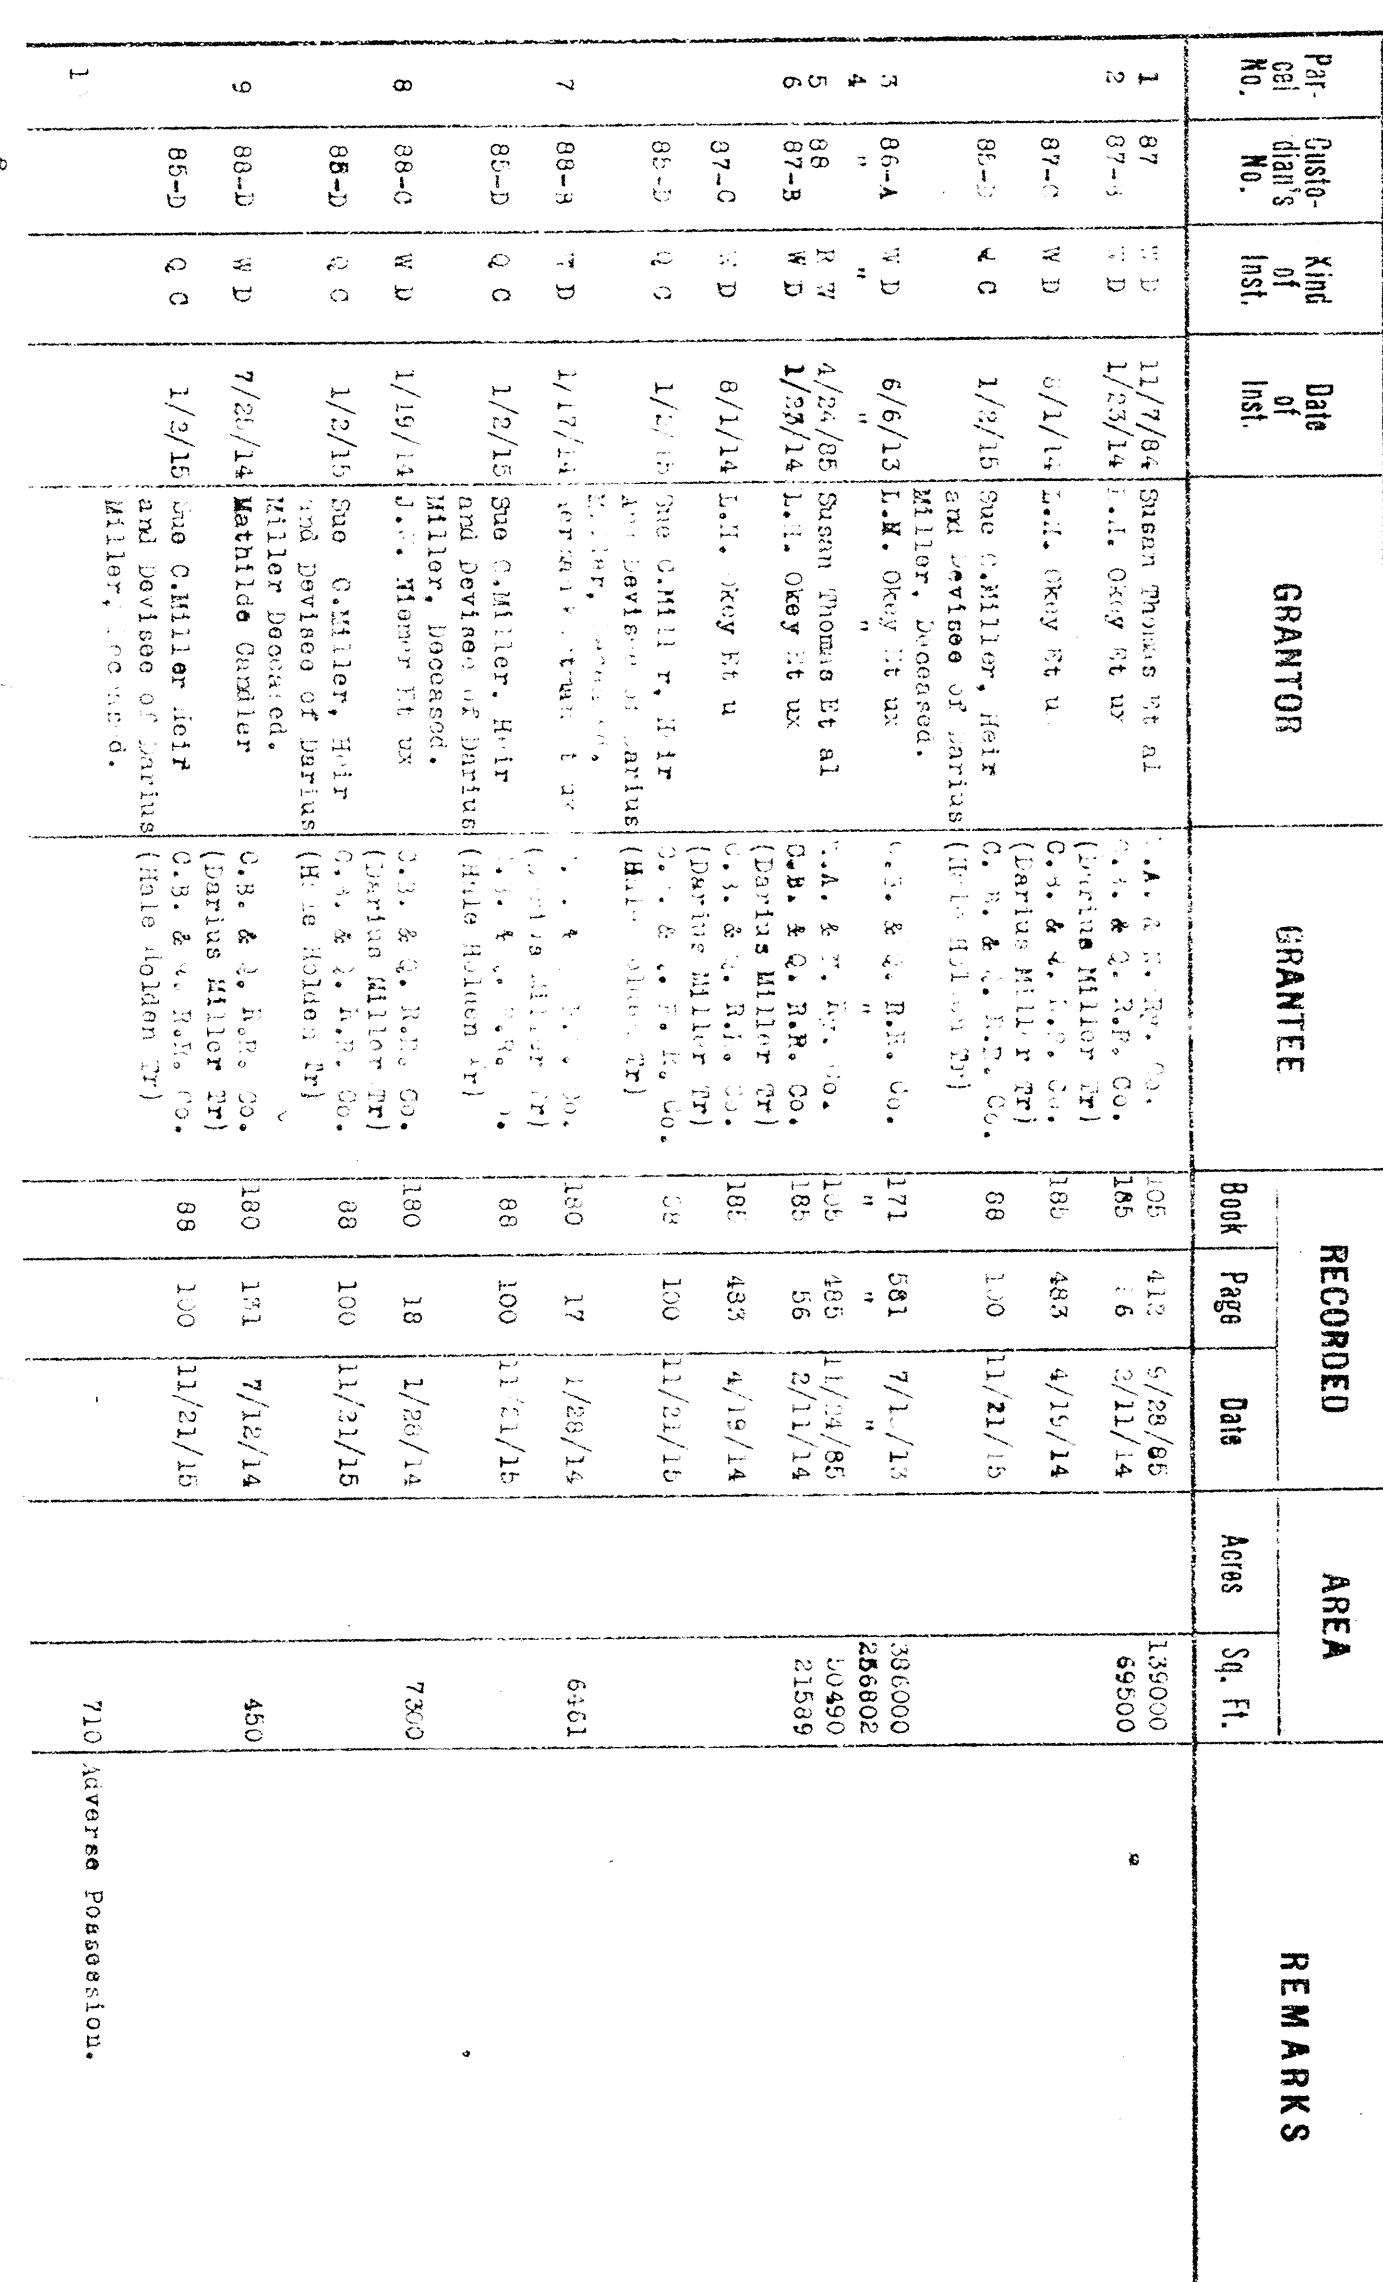


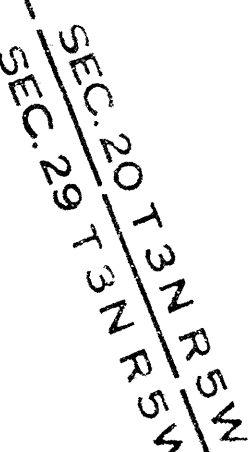

STATION MAP
CASSVILLE
GRAND COUNTY
CHICAGO, BURLINGTON & QUINCY R. R. CO.
PREPARED BY THE

SHEET NO. 5-8A OF 15 OF THE CHICAGO, BURLINGTON & QUINCY RAILROAD
COMPANY FROM SURVEY STATION 11212+30 TO SURVEY STATION 11245+25

VALUATION ENGINEER

CHICAGO, BURLINGTON & QUINCY R. R. CO.
I.A. CROSS DIVISION
WISC. ILL. STATE LINE TO CRAWFORD-VERNON CO. L.I.
FROM STATION 11212 + 30 TO STATION 11245 + 25
SCALE: 1 IN. = 100 FT.
JUNE 20, 1917
OFFICE OF VALUATION INDEPENDENT CHICAGO, ILLINOIS

V. Wisc.
9-8-A