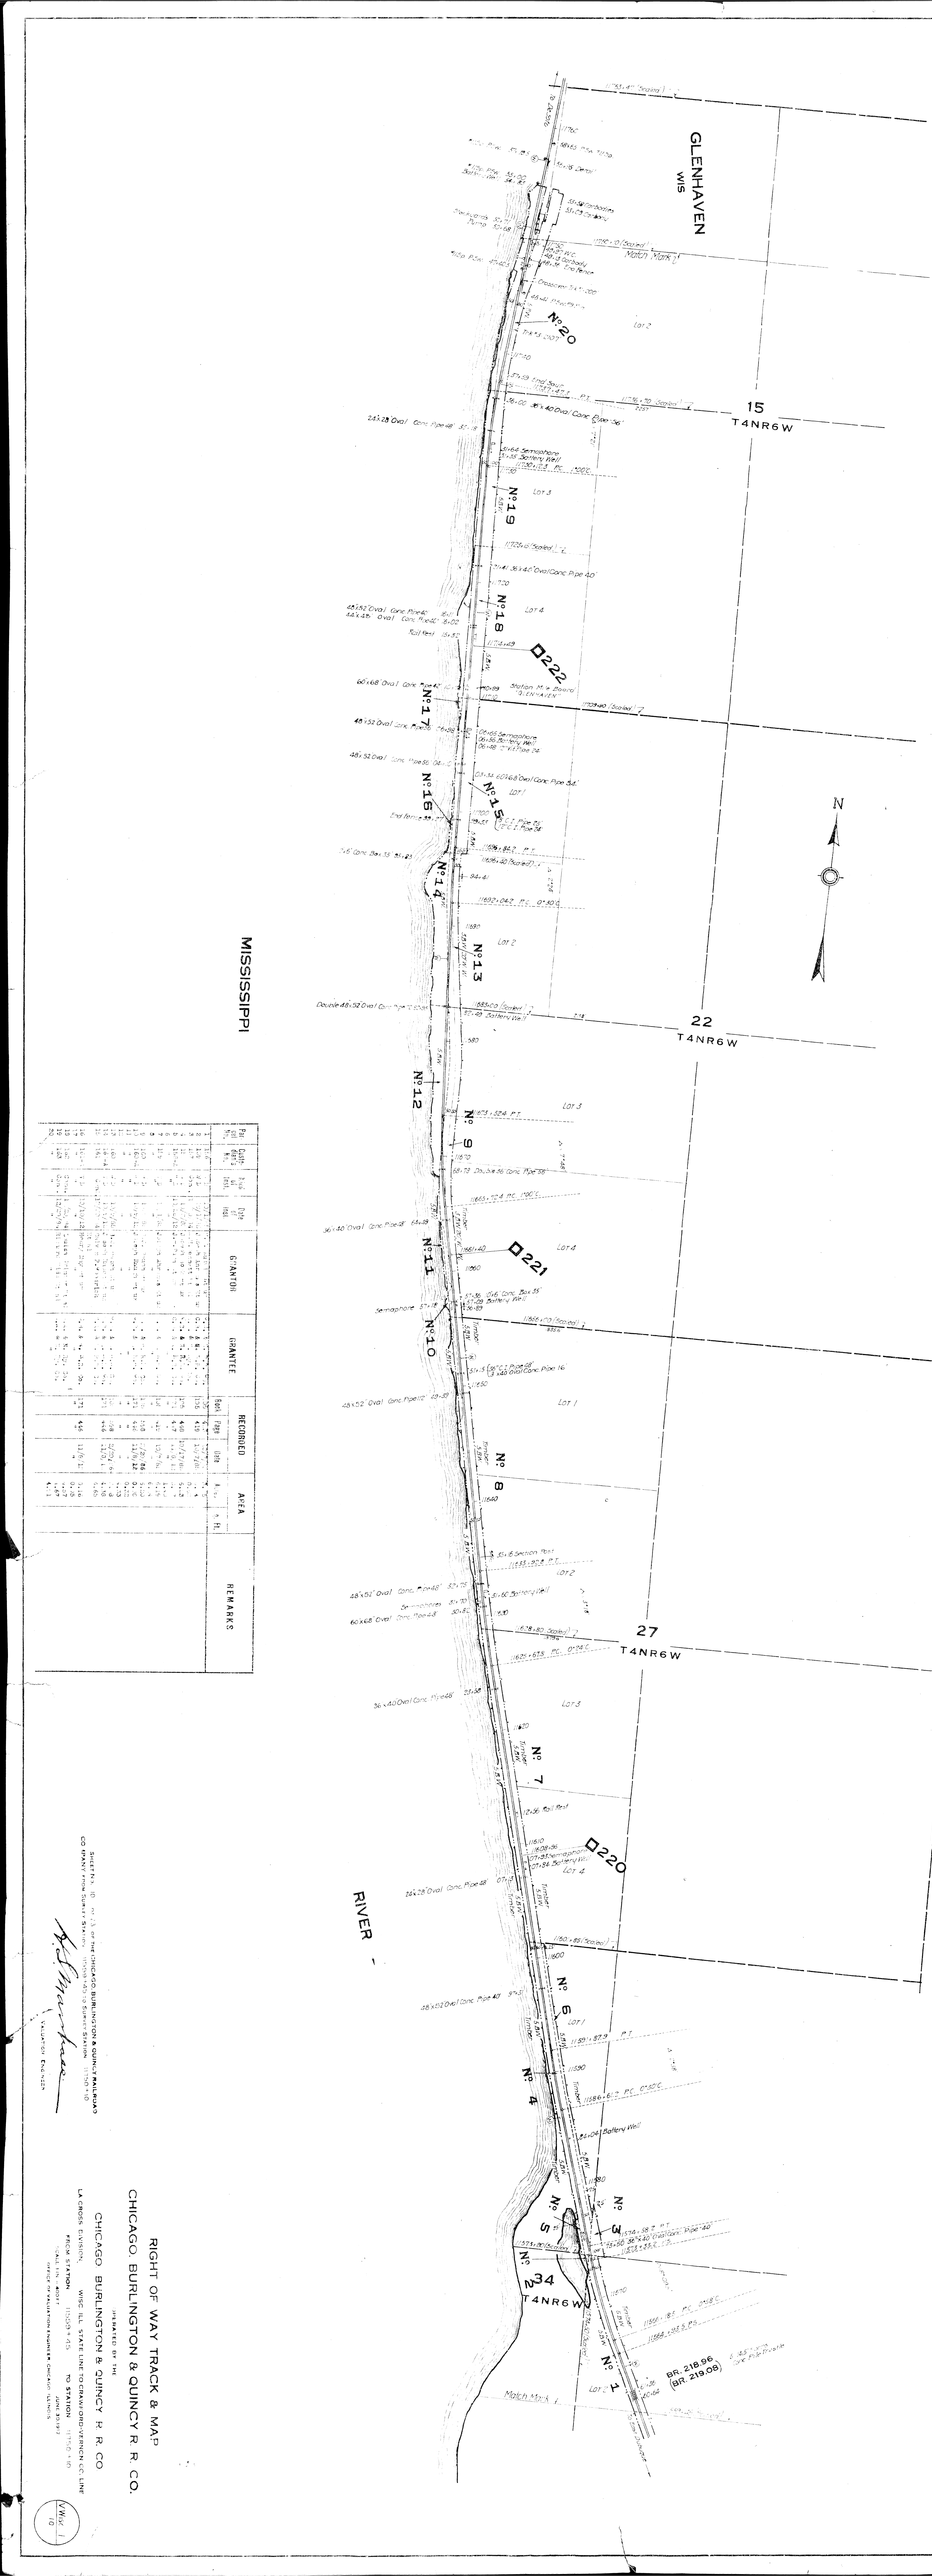

Plat	Curve	Deed	GRANTOR	GRANTEE	RECORDED		AREA	REMARKS
					Book	Page		