Par-cel No.	Custo-dian's No.	Kind of Inst.	Date of Inst	GRANTOR	GRANTEE	RECORDED			AREA		REMARKS
						Book	Page	Date	Acres	Sq. Ft.	
1	198	W D	9/25/04	T.W. Kendall 1/4 ux	C.R. & N. R.R. Co.	100	428	10/7/04		97500	
2	194-A	Q C	12/9/04	J... Harford 1/4 ux	W.A. & N. Ry. Co.	100	129	12/16/04		29700	
3	202	Q C	9/6/04	Robt. Glen Sr. 1/4 ux	W.A. & N. Ry. Co.	106	76	10/1/04		1791	
4										8121	Adverse Possession.
5	198	W D	9/25/04	T. Kendall 1/4 ux	C.R. & N. R.R. Co.	100	428	10/7/04		58214	
6	194-A	Q C	12/9/04	J.H. Tracy 1/4 ux	W.A. & N. Ry. Co.	100	129	12/16/04		4000	
7	205	W D	9/9/04	...H. Harford 1/4 ux	W.A. & N. Ry. Co.	106	16	9/11/04		10800	
8	209	D W	2/4/04	J.W. Harford 1/4 ux	W.A. & N. Ry. Co.	101	301	2/14/04		4400	
9	210	D W	3/3/04	Robt. Glen Sr. 1/4 ux	W.A. & N. Ry. Co.	101	457	4/2/04		9900	
10	200	Lice-nse	4/1/04	Board of Supervisors Tp. of Wyalusing, Grant Co. Wisconsin	W.A. & N. Ry. Co.					1400	Not owned.
11	198	W D	9/29/04	T.W. Kendall 1/4 ux	C.R. & N. R.R. Co.	100	428	10/7/04		15000	
12	209	D W	2/4/04	J.H. Harford 1/4 ux	W.A. & N. Ry. Co.	101	301	2/14/04		20000	
13	200	Lic-ense	4/1/04	Board of Supervisors, Tp. of Wyalusing, Grant Co. Wis.	W.A. & N. Ry. Co.					1400	Not owned.
14	198	W D	9/29/04	T.W. Kendall 1/4 ux	C.R. & N. R.R. Co.	100	428	10/7/04		15000	
15	209	D W	2/4/04	J.H. Harford 1/4 ux	W.A. & N. Ry. Co.	101	301	2/14/04		11000	
16	200	Lic-ense	4/1/04	Board of Supervisors Tp. of Wyalusing Grant Co. Wisc.	W.A. & N. Ry. Co.					560	Not owned.
17	209	D W	2/4/04	J.H. Harford 1/4 ux	W.A. & N. Ry. Co.	101	301	2/14/04		20000	
18	200	Lic-ense	4/1/04	Board of Supervisors Tp. of Wyalusing Grant Co. Wisc.	W.A. & N. Ry. Co.					14.4	Not owned.

Par-cel No.	Custo-dian's No.	Kind of Inst.	Date of Inst	GRANTOR	GRANTEE	RECORDED			AREA		REMARKS
						Book	Page	Date	Acres	Sq. Ft.	
19	209	D W	2/4/04	J...Harford 1/4 ux	W.A. & N. Ry. Co.	101	301	2/14/04		5133	
20	200	License	4/1/04	Board of Supervisors Tp. of Wyalusing, Grant Co. Wisconsin	W.A. & N. Ry. Co.					1400	Right to occupy Ft. Not owned.
21	205	W D	9/9/04	J...Harford 1/4 ux	W.A. & N. Ry. Co.	105	16	9/13/04		10080	
22	200	License	4/1/04	Board of Supervisors Tp. of Wyalusing, Grant Co. Wisconsin	W.A. & N. Ry. Co.					2071	
23	1041	W D	10/8/04	T. Kendall 1/4 ux	W.A. & N. Ry. Co.	100	129	12/16/04		6000	
24	198	W D	9/29/04	T...Kendall 1/4 ux	W.A. & N. Ry. Co.	100	428	10/7/04		4.84	
	210	W D	3/3/04	Mrs. Mary E. Starr	W.A. & N. Ry. Co.	101	457	4/2/04			
	210A	W D	3/4/14	Robt. Glen Jr. et al	W.A. & N. Ry. Co.	107	109	6/15/14			
25										2000	Held by Adverse Possession.
26	213A	Q C	10/19/14	...Kendall 1/4 ux	W.A. & N. Ry. Co.	110	101	11/5/14		1400	
27	213B	Q C	9/11/14	...Kendall 1/4 ux	W.A. & N. Ry. Co.	108	220	9/11/14		3136	
28	216A	Q C	9/ 9/14	Tyler Kelli...14 ux	W.A. & N. Ry. Co.	110	34	9/16/14		2200	
29	216B	Q C	10/13/14	...Harold H. 1/4 ux	W.A. & N. Ry. Co.	110	221	11/5/14		2400	
30	216C4	Q C	9/24/14	...Blanchard 1/4 ux	W.A. & N. Ry. Co.	110	144	10/6/14		3700	
31	200	License	4/1/04	Board of Supervisors Tp. of Wyalusing, Grant County, Wisc.	W.A. & N. Ry. Co.					140	Not owned.
32	217	W D	9/29/04	Tyler Grant 1/4 ux	W.A. & N. Ry. Co.	106	419	10/7/04		2000	
33	218	W D	/9/04	Elizabeth Derby Ux.	W.A. & N. Ry. Co.	103	43	9/13/04		9200	
	218	W D	1/4/05	J.A. Cramer 1/4 ux	W.A. & N. Ry. Co.			2/15/05			
	218	W D	9/13/05	Wm. Holcomb 1/4 ux	W.A. & N. Ry. Co.	109	494	6/21/07		2765	Held by Adverse Possession.
34											

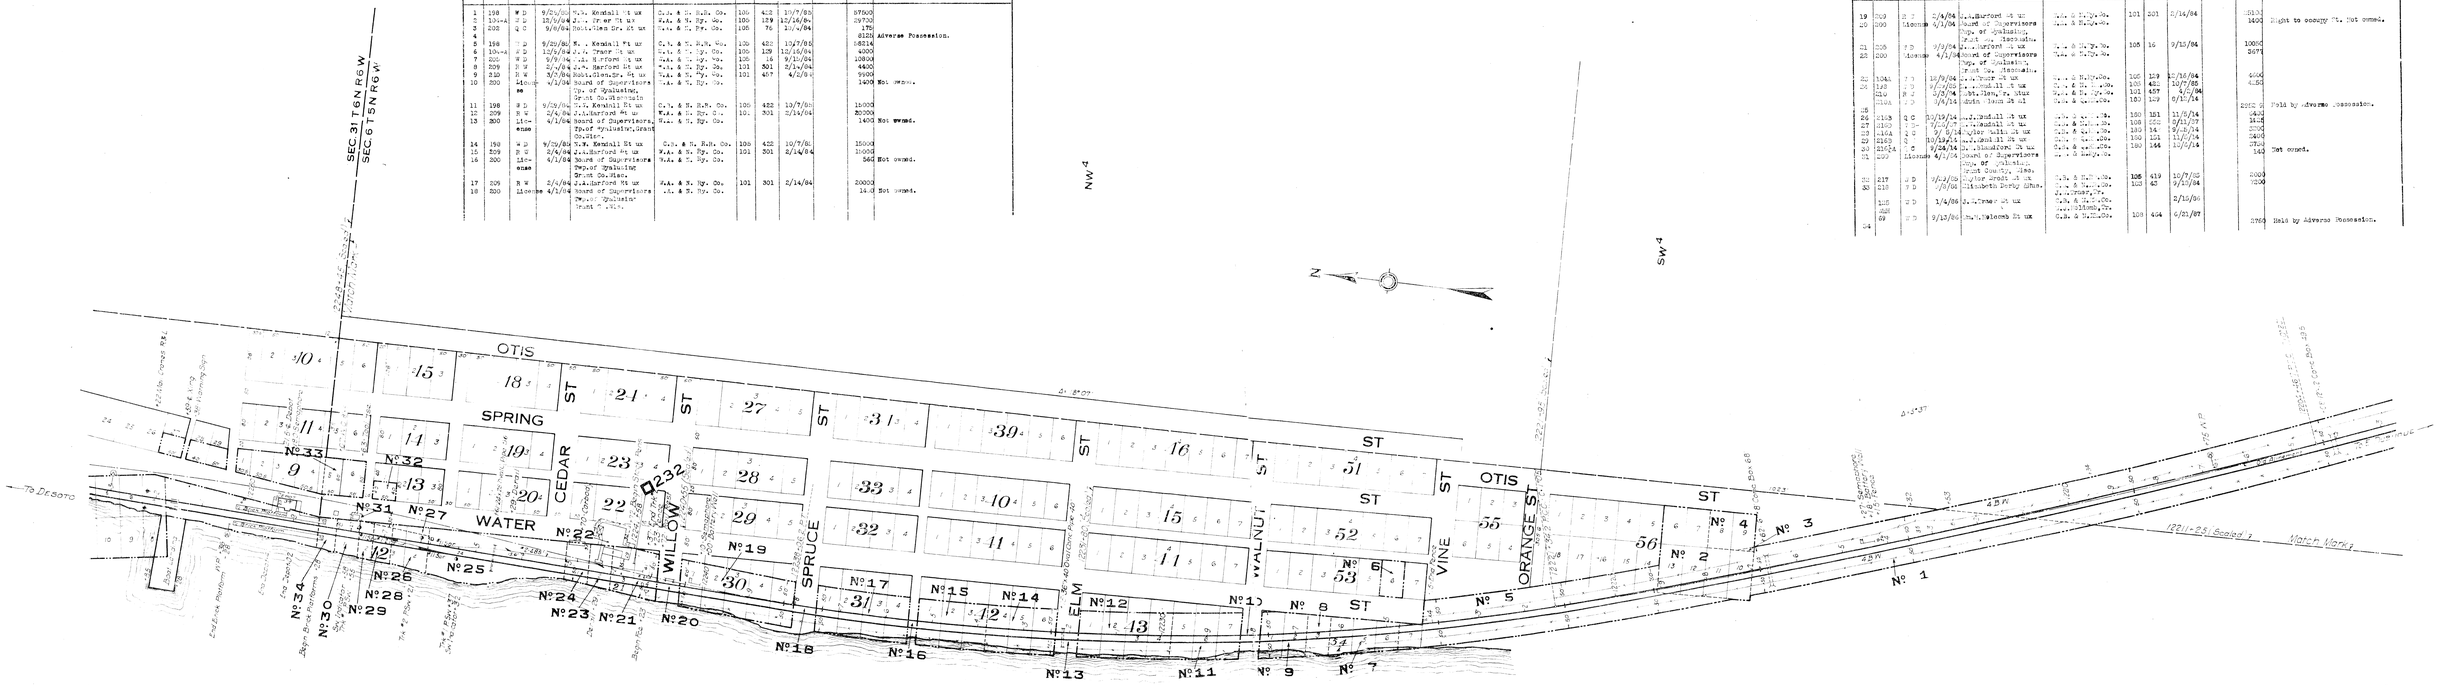

SHEET No. 913-A OF THE CHICAGO, BURLINGTON & QUINCY RAILROAD COMPANY FROM SURVEY STATION 12211+25 TO SURVEY STATION 12248+45

H. S. Mansfield
VALUATION ENGINEER

STATION MAP
WYALUSING
GRAND COUNTY
CHICAGO, BURLINGTON & QUINCY R. R. CO.

OPERATED BY THE
CHICAGO, BURLINGTON & QUINCY R. R. CO.
LA CROSS DIVISION WISC. ILL. STATE LINE TO CRAWFORD-VERNON CO. LINE

FROM STATION 12211+25 TO STATION 12248+45
SCALE 1 IN. = 100 FT. JUNE 30, 1917
OFFICE OF VALUATION ENGINEER, CHICAGO, ILLINOIS

V. Wisc. 1
5-13-A