


[illegible]

P. No.	Date of Iss.	Kind of Iss.	GRANTOR	GRANTEE	RECORDED		AREA		REMARKS
					Book	Page	Sq. Ft.	Acres	
13	1884	D	10/2/84	Frank W. Davis	52	297	11/25/84	2.74	
14	1884	D	1/1/84	John W. Davis	53	316	11/25/84	2.40	
15	1884	D	1/1/84	John W. Davis	54	317	11/25/84	2.40	
16	1884	D	1/1/84	John W. Davis	55	318	11/25/84	2.40	
17	1884	D	1/1/84	John W. Davis	56	319	11/25/84	2.40	
18	1884	D	1/1/84	John W. Davis	57	320	11/25/84	2.40	
19	1884	D	1/1/84	John W. Davis	58	321	11/25/84	2.40	
20	1884	D	1/1/84	John W. Davis	59	322	11/25/84	2.40	
21	1884	D	1/1/84	John W. Davis	60	323	11/25/84	2.40	
22	1884	D	1/1/84	John W. Davis	61	324	11/25/84	2.40	
23	1884	D	1/1/84	John W. Davis	62	325	11/25/84	2.40	
24	1884	D	1/1/84	John W. Davis	63	326	11/25/84	2.40	
25	1884	D	1/1/84	John W. Davis	64	327	11/25/84	2.40	



RIGHT OF WAY TRACK & MAP
CHICAGO, BURLINGTON & QUINCY R. R. CO.

CHICAGO. BURLINGTON & QUINCY R. R. CO.
SHEET NO. 19 OF 23 OF THE CHICAGO, BURLINGTON & QUINCY RAILROAD
COMPANY FROM SURVEY STATION 13286+35 TO SURVEY STATION 13415+30
A. J. Marshall
VALUATION ENGINEER
LA CROSS DIVISION
WISCONSIN STATE LINE TO CHAMBERLAIN DIVISION CO. LINE
FROM STATION 13286+35 TO STATION 13415+30
SCALE 1 IN. = 400 FT.
JAN 30 1917
OFFICE OF VALUATION ENGINEER, CHICAGO, ILLINOIS