
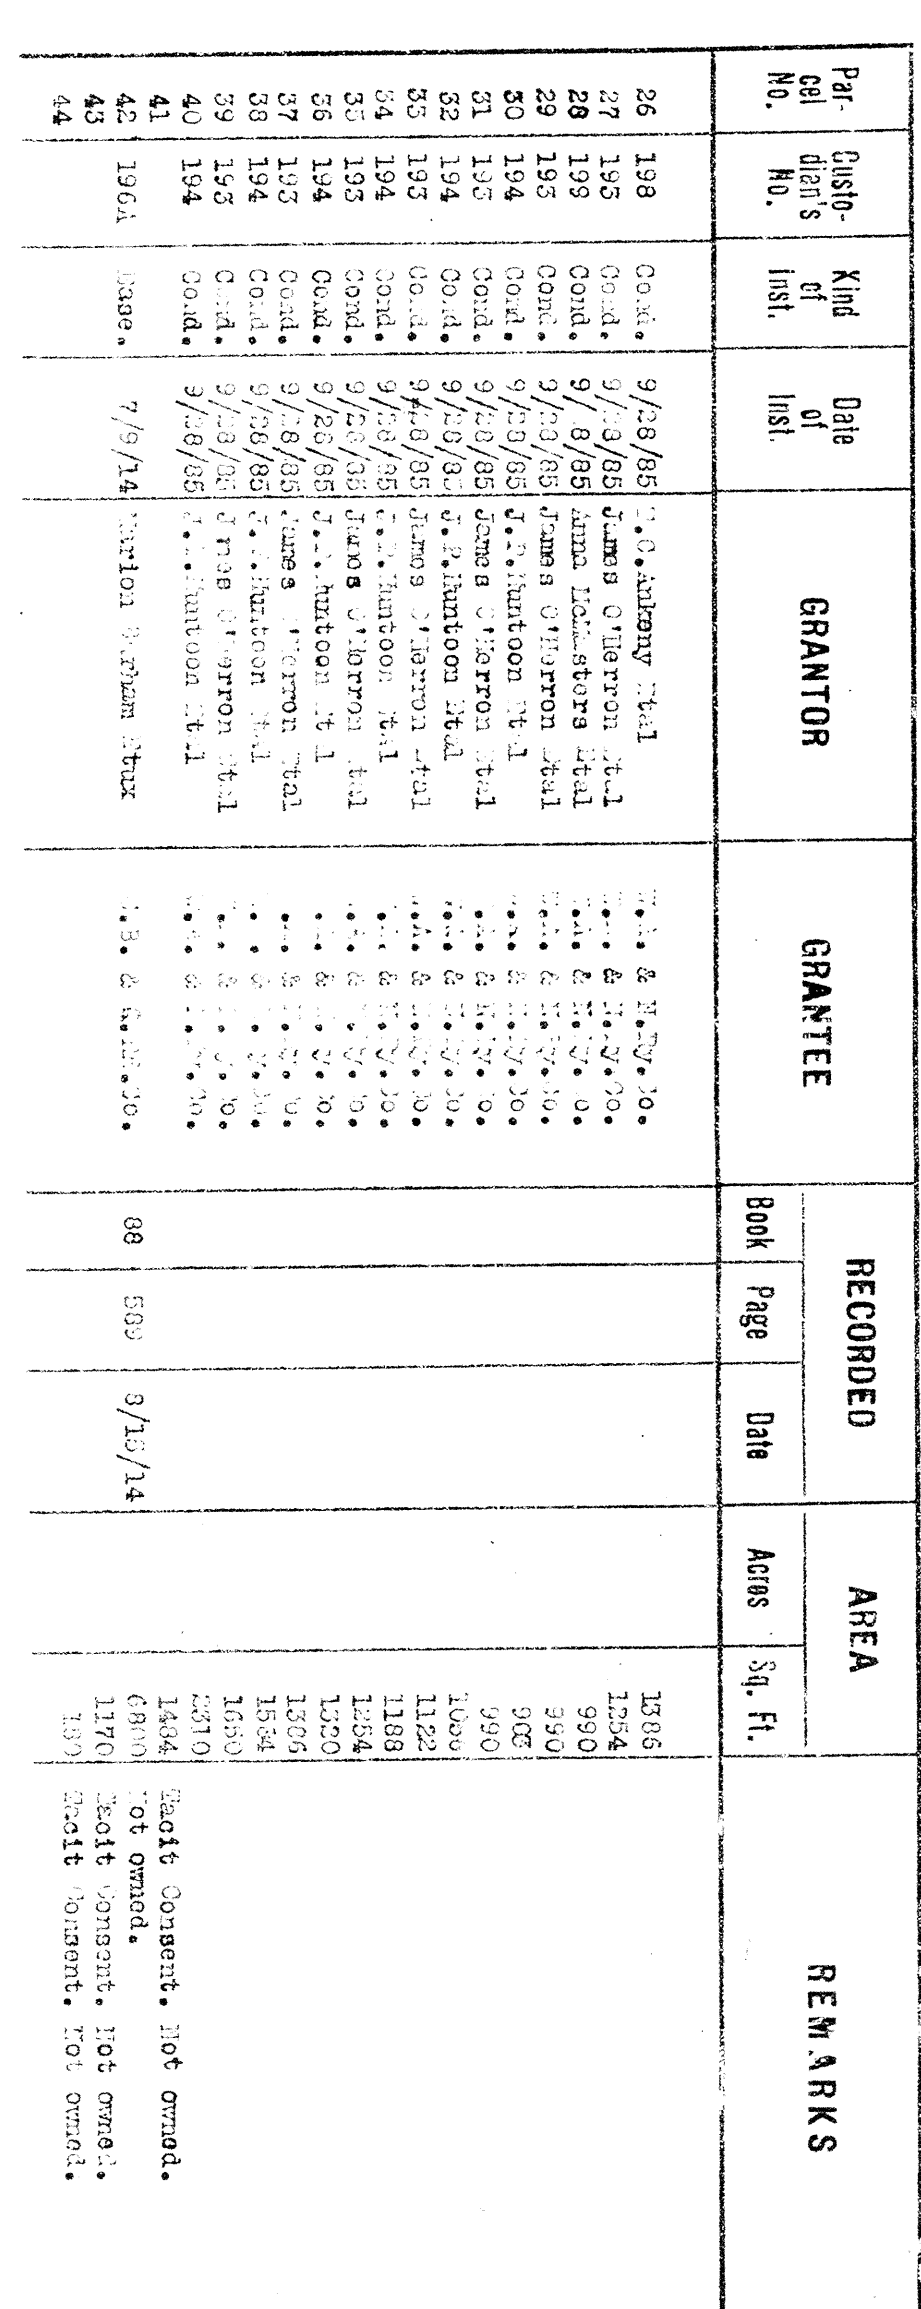
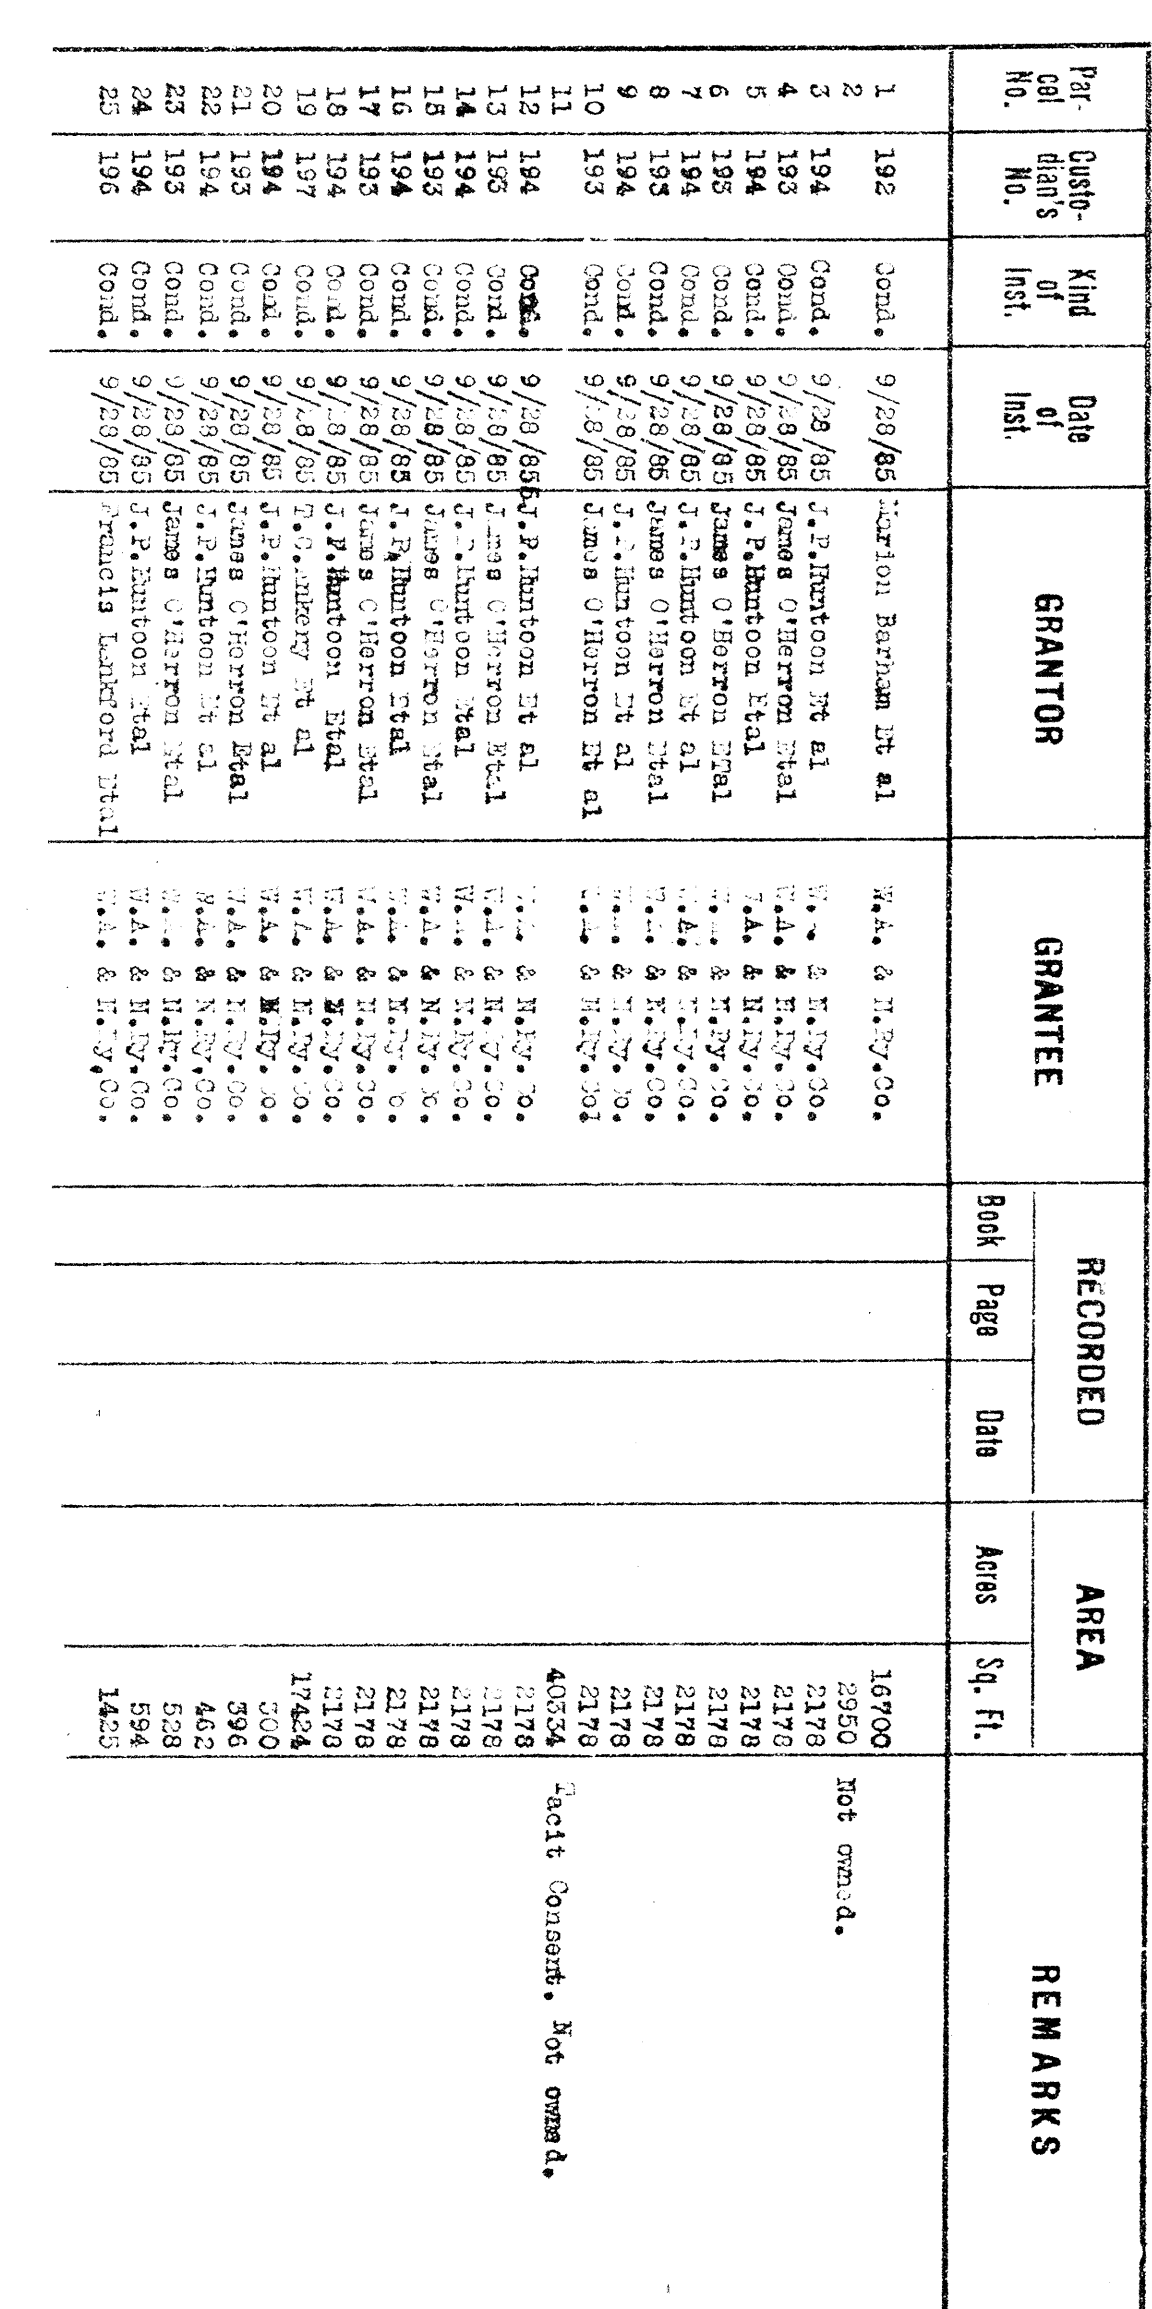


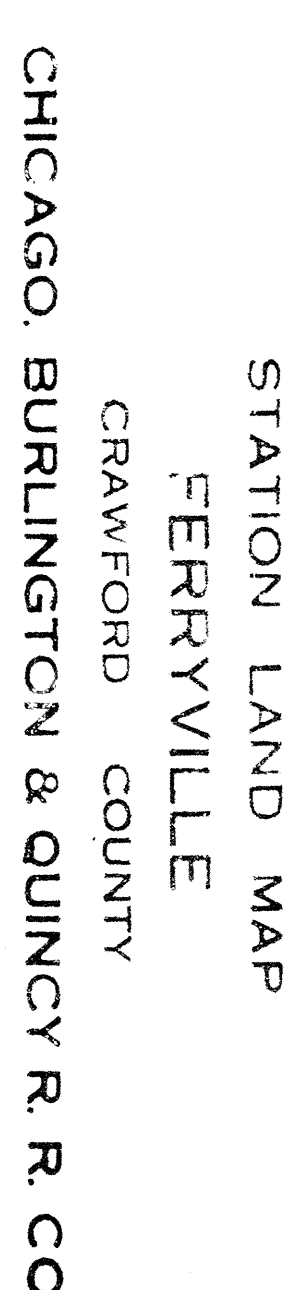

SHEET NO. 5-21-L-13 OF THE CHICAGO, BURLINGTON & QUINCY RAILROAD
COMPANY FROM SURVEY STATION 13832+75 TO SURVEY STATION 13849+95

W. S. Marsh.

VALUATION ENGINEERS

CHICAGO, BURLINGTON & QUINCY R. R. CO.
LA CROSSE DIVISION WISCONSIN STATE LINE TO CRAWFORD-VERNON CO. LINE
FROM STATION 138.32-175 TO STATION 138.48 +95
SCALE 1 IN. = 10 FT. JUNE 20, 1917
OFFICE OF QUINCY ENGINEERS, CHICAGO, ILLINOIS

V. Wisc. 1
S-21