Parcel No.	Custodian's No.	Kind of Inst.	Date of Inst.	GRANTOR	GRANTEE	RECORDED Book	Page	Date	AREA Acres	Sq. Ft.	REMARKS
1	202	W D	10/1/65	[illegible]	[illegible]	48	587	10/9/65	6.11		
	202-1	W D	7/22/84	[illegible]	[illegible]	48	268	4/25/85			
2	203	W D	7/17/65	[illegible]	[illegible]	50	2	7/20/65	0.31		
3	204	Cond.	7/-/65	[illegible]	[illegible]				5.94		
	204	W D	10/1/65	[illegible]	[illegible]	48	588	10/9/65			
	204b	W D	10/1/65	[illegible]	[illegible]	48	604	10/9/65			
4	123a	W D	5/8/84	Crawford Co. Inc.	[illegible]	48	60	4/9/84	8.94		
	123b	W D	11/1/84	[illegible]	[illegible]	49	282	1/7/85			
	121	W D	1/4/85	[illegible]	[illegible]	49	213	2/13/85			
	120	W D	/9/87	[illegible]	[illegible]	49	201	5/28/87			
5	123a	Q C	4/7/84	Crawford Co. Inc.	[illegible]	48	60	4/9/84	0.73		
	161	W D	1/4/	[illegible]	[illegible]	49	213	2/13/85			
	190	W D	5/-/87	[illegible]	[illegible]	49	201	5/28/87			
6	123a	W D	5/8/84	Crawford Co. Inc.	[illegible]	48	60	4/9/84	71.83		Sold By Deed # 205 G.
	121	W D	1/4/85	[illegible]	[illegible]	49	213	2/13/85			
	106	W D	5/8/87	[illegible]	[illegible]	49	200	5/28/87			
	126	Q C	11/24/02	[illegible]	[illegible]	69	462				
7	206	Cond.	9/18/65	John Doe [illegible]	[illegible]				0.52		
8	207	W D	2/21/84	Elizabeth Doe [illegible]	[illegible]	45	57	4/19/84	3.50		

Parcel No.	Custodian's No.	Kind of Inst.	Date of Inst.	GRANTOR	GRANTEE	RECORDED Book	Page	Date	AREA Acres	Sq. Ft.	REMARKS
9	208	Q C	8/13/84	Crawford Co. Inc.	[illegible]	28	286	4/9/84	44.82		
	121	W D	1/4/85	[illegible]	[illegible]	49	213	2/13/85			
	189	W D	5/-/87	[illegible]	[illegible]	49	200	5/28/87			
	126	Q C	11/24/02	[illegible]	[illegible]	69	462				
10	209	Q C	8/13/84	Crawford Co. Inc.	[illegible]	28	287	4/9/84	1.56		
	121	W D	1/4/85	[illegible]	[illegible]	49	213	2/13/85			
	209	W D	5/-/87	[illegible]	[illegible]	49	201	5/28/87			
11	209	Q C	8/13/84	Crawford Co. Inc.	[illegible]	28	286	4/9/84	3.78		
	120a	Q C	12/1/31	[illegible]	[illegible]	45	592	1/7/85			
	161	W D	1/4/85	[illegible]	[illegible]	49	213	2/13/85			
	209	W D	5/8/87	[illegible]	[illegible]	49	201	5/28/87			
12	209	Q C	8/13/84	Crawford Co. Inc.	[illegible]	28	286	4/9/84	3.00		
	121	W D	1/4/85	[illegible]	[illegible]	49	213	2/13/85			
	190	W D	/9/87	[illegible]	[illegible]	49	201	5/28/87	0.93		
13	205	Cond.	9/-/65	John Doe [illegible]	[illegible]				5.38		
14	209a	W D	10/6/15	Marion Burton [illegible]	[illegible]	92	500	11/22/15			

Parcel No.	Custodian's No.	Kind of Inst.	Date of Inst.	GRANTOR	GRANTEE	RECORDED Book	Page	Date	AREA Acres	Sq. Ft.	REMARKS
15	127a4	W D	4/9/84	Crawford Co. Inc.	[illegible]	48	64	4/9/84	37.56		
	161	W D	1/4/85	[illegible]	[illegible]	49	213	2/13/85			
	190	W D	5/8/87	[illegible]	[illegible]	49	200	5/28/87			
	126	Q C	11/24/02	[illegible]	[illegible]	69	462				
16	127a4	W D	4/9/84	Crawford Co. Inc.	[illegible]	48	64	4/9/84	0.74		
	151	W D	1/4/85	[illegible]	[illegible]	49	213	2/13/85			
	190	W D	5/8/87	[illegible]	[illegible]	49	201	5/28/87			
17	127a4	W D	4/9/84	Crawford Co. Inc.	[illegible]	48	64	4/9/84	0.13		
	161	W D	1/4/85	[illegible]	[illegible]	49	213	/-/2/85			
	190	W D	5/8/87	[illegible]	[illegible]	49	201	5/28/87			
18	127a4	W D	4/9/84	Crawford Co. Inc.	[illegible]	48	64	4/9/84	1.31		
	123a	Q C	12/1/84	[illegible]	[illegible]	48	282	1/7/85			
	121	W D	1/4/85	[illegible]	[illegible]	49	213	/-/2/85			
	190	W D	5/8/87	[illegible]	[illegible]	49	201	/-/8/-7			

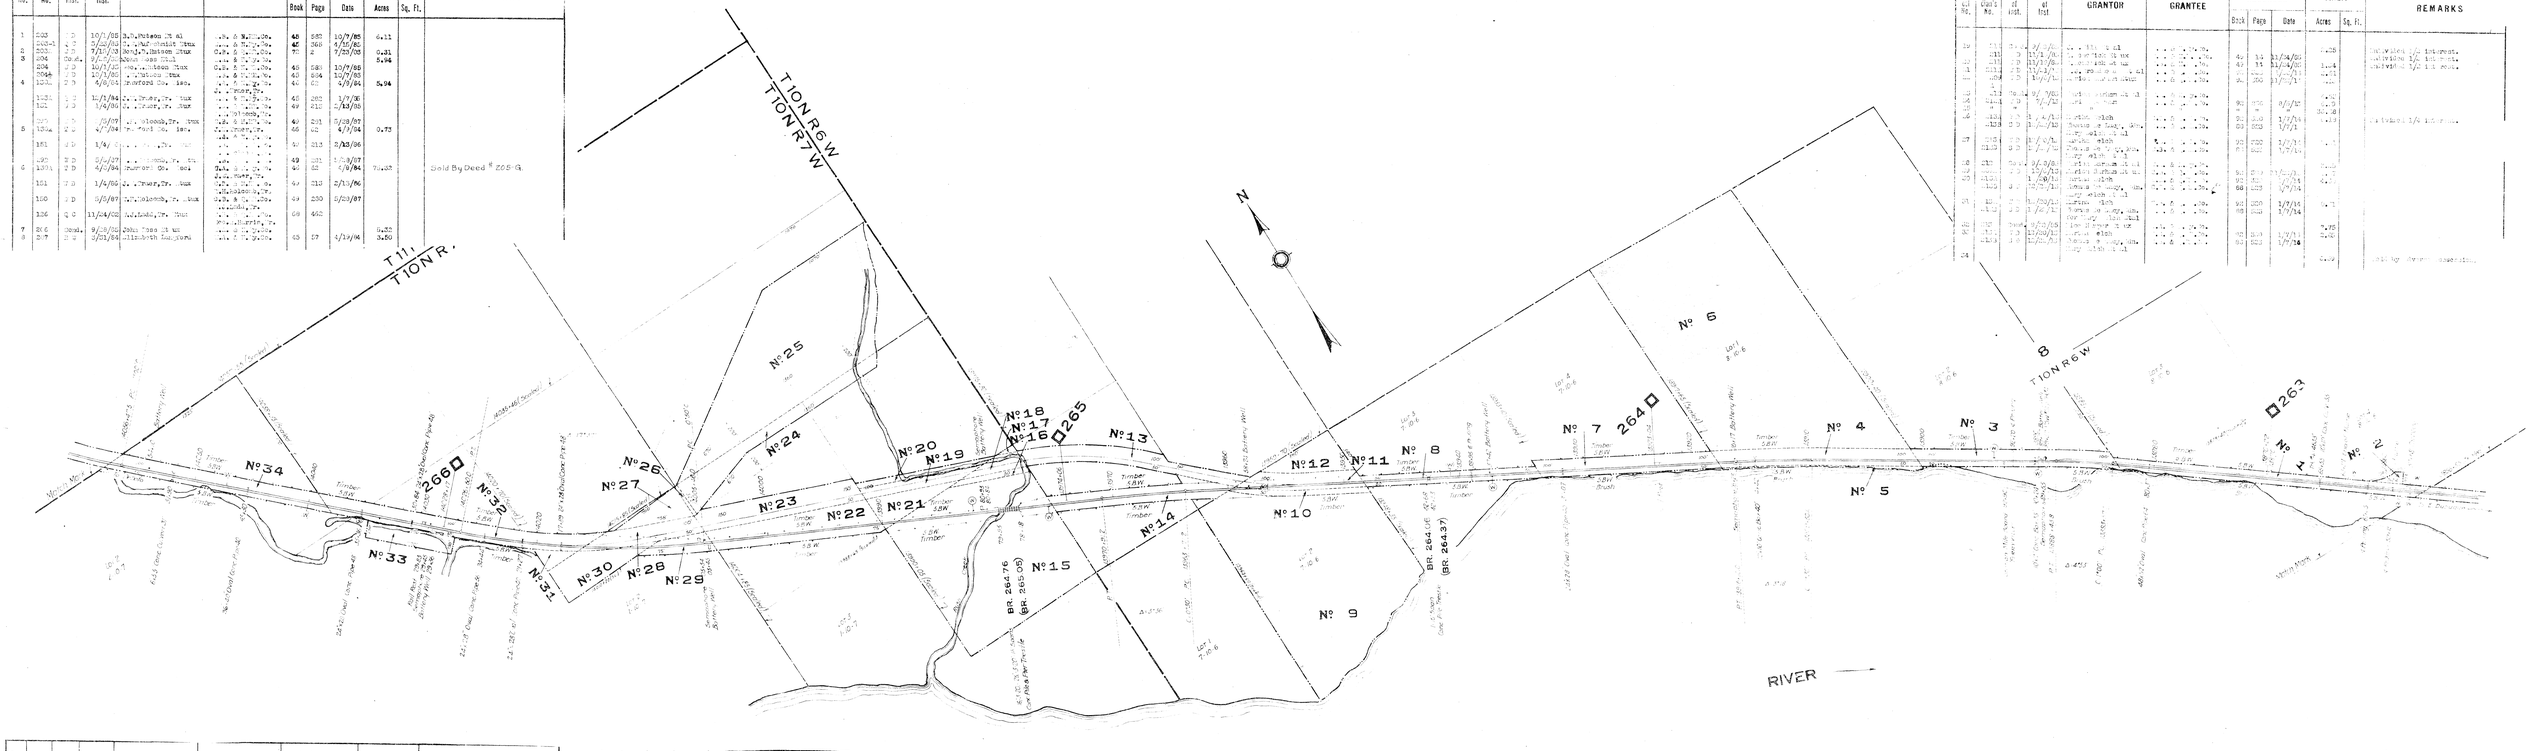

Parcel No.	Custodian's No.	Kind of Inst.	Date of Inst.	GRANTOR	GRANTEE	RECORDED Book	Page	Date	AREA Acres	Sq. Ft.	REMARKS
19	[illegible]	W D	1/4/85	[illegible]	[illegible]						[illegible]
	[illegible]	W D	11/1/84	[illegible]	[illegible]	48	33	11/24/84			[illegible]
	[illegible]	W D	11/1/84	[illegible]	[illegible]	48	33	11/24/84	1.44		[illegible]
	[illegible]	W D	1/4/85	[illegible]	[illegible]						
	[illegible]	W D	1/4/85	[illegible]	[illegible]						
	[illegible]	W D	4/-/84	[illegible]	[illegible]						
	[illegible]	W D	1/4/85