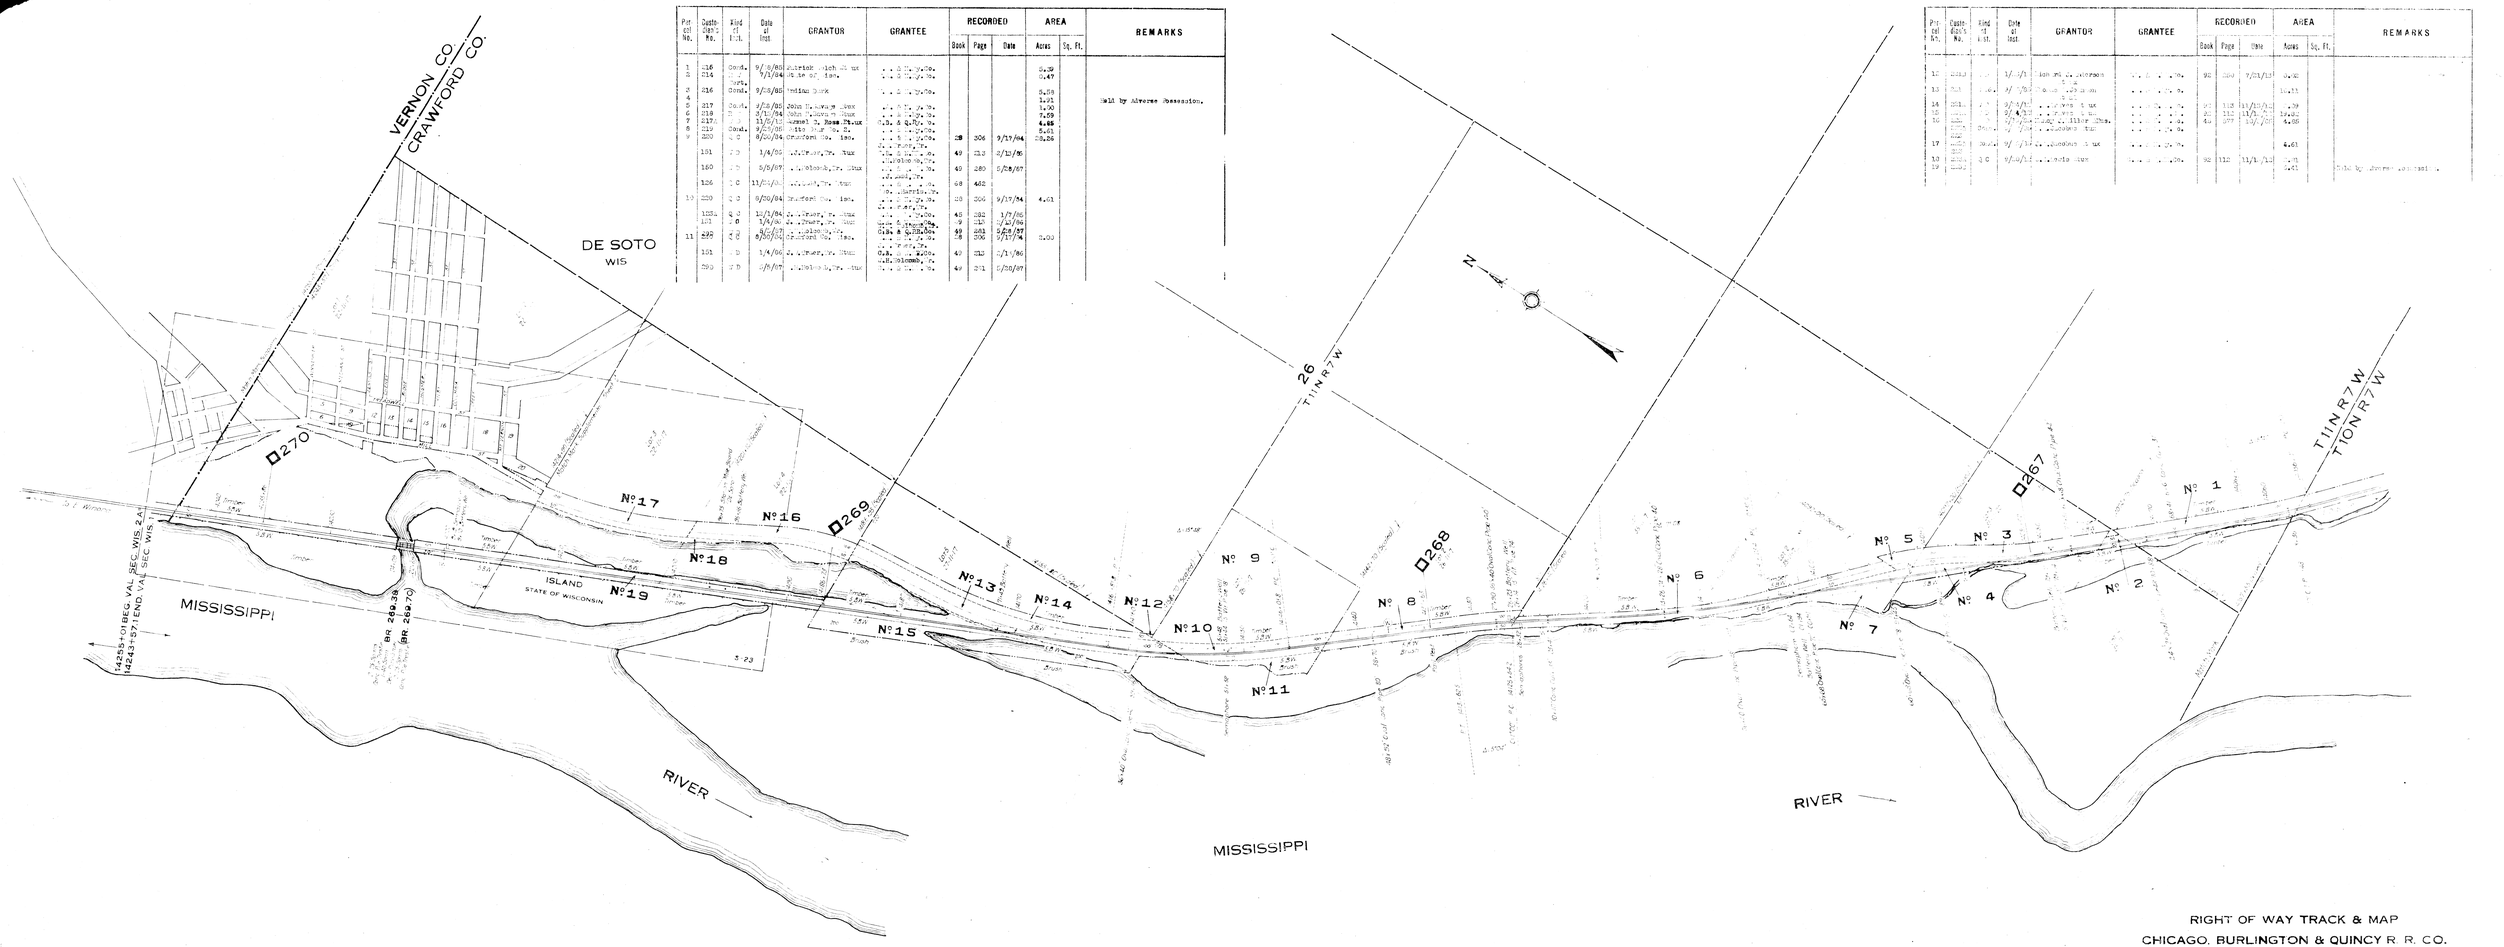

Plat Sheet No.	Deed Book No.	Kind of Inst.	Date of Inst.	GRANTOR	GRANTEE	RECORDED Book	RECORDED Page	RECORDED Date	AREA Acres	AREA Sq. Ft.	REMARKS
1	216	Cond.	9/8/80	Patrick Welch et ux	... Dist. y.Co.				0.39		
2	214	"	7/3/84	State of Wis.	... Dist. y.Co.				0.47		
		Surv.									
3	216	Cond.	9/8/80	Indian Bark	... Dist. y.Co.				8.58		
4									1.21		
5	217	Cond.	9/8/80	John T. Lewis et ux	... Dist. y.Co.				1.90		
6	218	"	3/1/84	John T. Lewis et ux	... Dist. y.Co.				7.09		
7	219	"	11/5/10	Lucas L. Ross et ux	W.B. & R.Co. y.Co.				4.65		
8	219	Cond.	9/5/80	Wis. Dist. Co. Inc.	... Dist. y.Co.				5.61		
9	220	Q.C.	8/20/84	Crawford Co. Inc.	... Dist. y.Co.	28	306	9/17/84	28.26		
	151	W.D.	1/4/86	A. Dreyer, Jr. et ux	... Dist. y.Co.	49	232	2/12/86			
	160	W.D.	5/5/87	A. Dreyer, Jr. et ux	A. Dreyer, Jr. et ux to Wisconsin, Dr.	49	280	5/28/87			
	126	Q.C.	11/[illegible]	... et ux	... et ux to Harris, W.	48	462				
10	220	Q.C.	8/20/84	Crawford Co. Inc.	... Dist. y.Co.	28	306	9/17/84	4.61		
	1251	Q.C.	10/1/84	A. Dreyer, Jr. et ux	... Dist. y.Co.	45	282	1/7/85			
	151	W.D.	1/4/86	A. Dreyer, Jr. et ux	Wis. Dist. Co. y.Co.	49	232	2/12/86			
11	225	Q.C.	8/5/87	A. Dreyer, Jr. et ux	Chi. & Q.R.R.Co.	49	281	5/28/87	8.00		
	225	Q.C.	8/20/84	Crawford Co. Inc.	... Dist. y.Co.	28	306	9/17/84			
	151	W.D.	1/4/86	A. Dreyer, Jr. et ux	... Dist. y.Co.	49	232	2/11/86			
	160	W.D.	5/5/87	A. Dreyer, Jr. et ux	Chi. & Q.R.R.Co. to W.B. Colcomb, Tr.	49	281	5/28/87			

Plat Sheet No.	Deed Book No.	Kind of Inst.	Date of Inst.	GRANTOR	GRANTEE	RECORDED Book	RECORDED Page	RECORDED Date	AREA Acres	AREA Sq. Ft.	REMARKS
12	2283	"	1/[illegible]	John W. et ux Simpson	... Dist. y.Co.	91	394	9/21/12	0.92		
				0.46							
13	2[illegible]	Cond.	9/[illegible]	0.46 [illegible]	... Dist. y.Co.				11.11		
14	2081	"	9/[illegible]	... Dist. y.Co.	... Dist. y.Co.	91	118	11/13/12	.79		
15	2[illegible]	"	9/[illegible]	... Dist. y.Co.	... Dist. y.Co.	91	119	11/13/12	14.42		
16	2[illegible]	"	9/[illegible]	[illegible] ... Miller [illegible]	... Dist. y.Co.	91	377	12/[illegible]	4.08		
	2[illegible]	Cond.	9/[illegible]	... et ux [illegible] Co.	... Dist. y.Co.						
17	2[illegible]	Cond.	9/[illegible]	... et ux [illegible]	... Dist. y.Co.				4.61		
	2[illegible]										
18	2[illegible]	Q.C.	9/[illegible]	... et ux [illegible]	... Dist. y.Co.	92	112	11/1/12	.78		
19	2[illegible]								4.61		Title to Depot Grounds.

RIGHT OF WAY TRACK & MAP
CHICAGO, BURLINGTON & QUINCY R. R. CO.

PREPARED BY THE
CHICAGO, BURLINGTON & QUINCY R. R. CO.

LA CROSS DIVISION WISC. ILL. STATE LINE TO CRAWFORD-VERNON CO. LINE
FROM STATION 1406+55 TO STATION 1424+37.1
SCALE: 1 IN. = 400 FT. JUNE 30 1917
OFFICE OF VALUATION ENGINEER, CHICAGO, ILLINOIS

Sheet No. 23 of 23 of the CHICAGO, BURLINGTON & QUINCY RAILROAD COMPANY FROM SURVEY STATION 1406+55 to SURVEY STATION 1424+37.1

W. S. Markham
VALUATION ENGINEER

V.Wisc.1
23