


REF.#	AREA		RECORDED		GRANTEE		GRANTOR		Date of Inst.	Kind of Inst.	Death of Grantee.	Part. No.
	Amts.	\$& Ft.	Page	Date	Book	Page	Book	Page				
	2.44		435	4/7/04	59		3 & 4	137-20	4/15/04	0	7	14
	0.12		497	6/3/03	59		3 & 4	137-20	5/2/04	0	7A	15
	0.12		105	10/25/03	67		3 & 4	137-20	10/11/03	0	7B	16
	0.45		105	4/11/03	67		3 & 4	137-20	4/10/03	0	7C	17
	0.20		105	9/11/03	68		3 & 4	137-20	9/10/03	0	8	18
	2.10		98	9/7/00	68		3 & 4	137-20	9/7/00	0	9	19
	3.00		98	9/7/00	68		3 & 4	137-20	9/7/00	0	10	20
	2.00		98	9/7/00	68		3 & 4	137-20	9/7/00	0	11	21
	0.55		107	9/11/03	62		3 & 4	137-20	9/10/03	0	12	22
	2.07		107	9/11/03	62		3 & 4	137-20	9/10/03	0	13	23
	0.85		103/789		63		3 & 4	137-20	10/7/03	0	14	24



SHEET No 7 of 15 of THE CHICAGO, BURLINGTON & QUINCY RAILROAD
COMPANY FROM SURVEY STATION 15385+05 TO SURVEY STATION 15573+25

H. H. Marshall

RIGHT OF WAY & TRACK MAP
CHICAGO, BURLINGTON & QUINCY R. R. CO.

OPERATED BY THE

CHICAGO, BURLINGTON & QUINCY R. R. CO.

LA CROSSE DIV. CRAWFORD VERNON CO. LINE TO BUFFALO-TREMPEALEAU CO. LINE

SCALE 1 IN = 400 FT

JUNE 30, 1981

V. Wisc. 2-A
7