


 

BR 30014
BR 30054
Match Mark 1584/1443 (Scaled)

ST. ANDREWS ST

CHARLES ST


ISLAND ST

KANE ST

GOULD ST

GEORGE ST

LA CROSSE RIVER

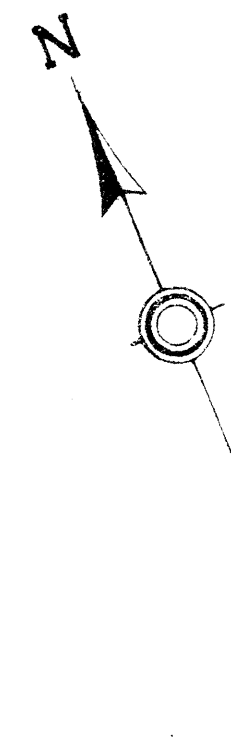

3029
3132
T 16 N R 7 W

Lot 1

Lot 2

STATION MAP
LA CROSSE
COUNTY
CHICAGO, BURLINGTON & QUINCY R. R. CO.

OPERATED BY THE

CHICAGO, BURLINGTON & QUINCY R. R. CO.

LA CROSSE DIV. CHICAGO, BURLINGTON & QUINCY R. R. CO.

FROM STATION 1535+10 TO STATION 1537+43

SCALE 1" = 100'

SHEET NO. 5 OF 18 OF THE CHICAGO, BURLINGTON & QUINCY RAILROAD
COMPANY'S ROAD SURVEY STATION 1535+10
TO SURVEY STATION 1537+43
VALUATION ENGINEER
W. H. Macfarlane

