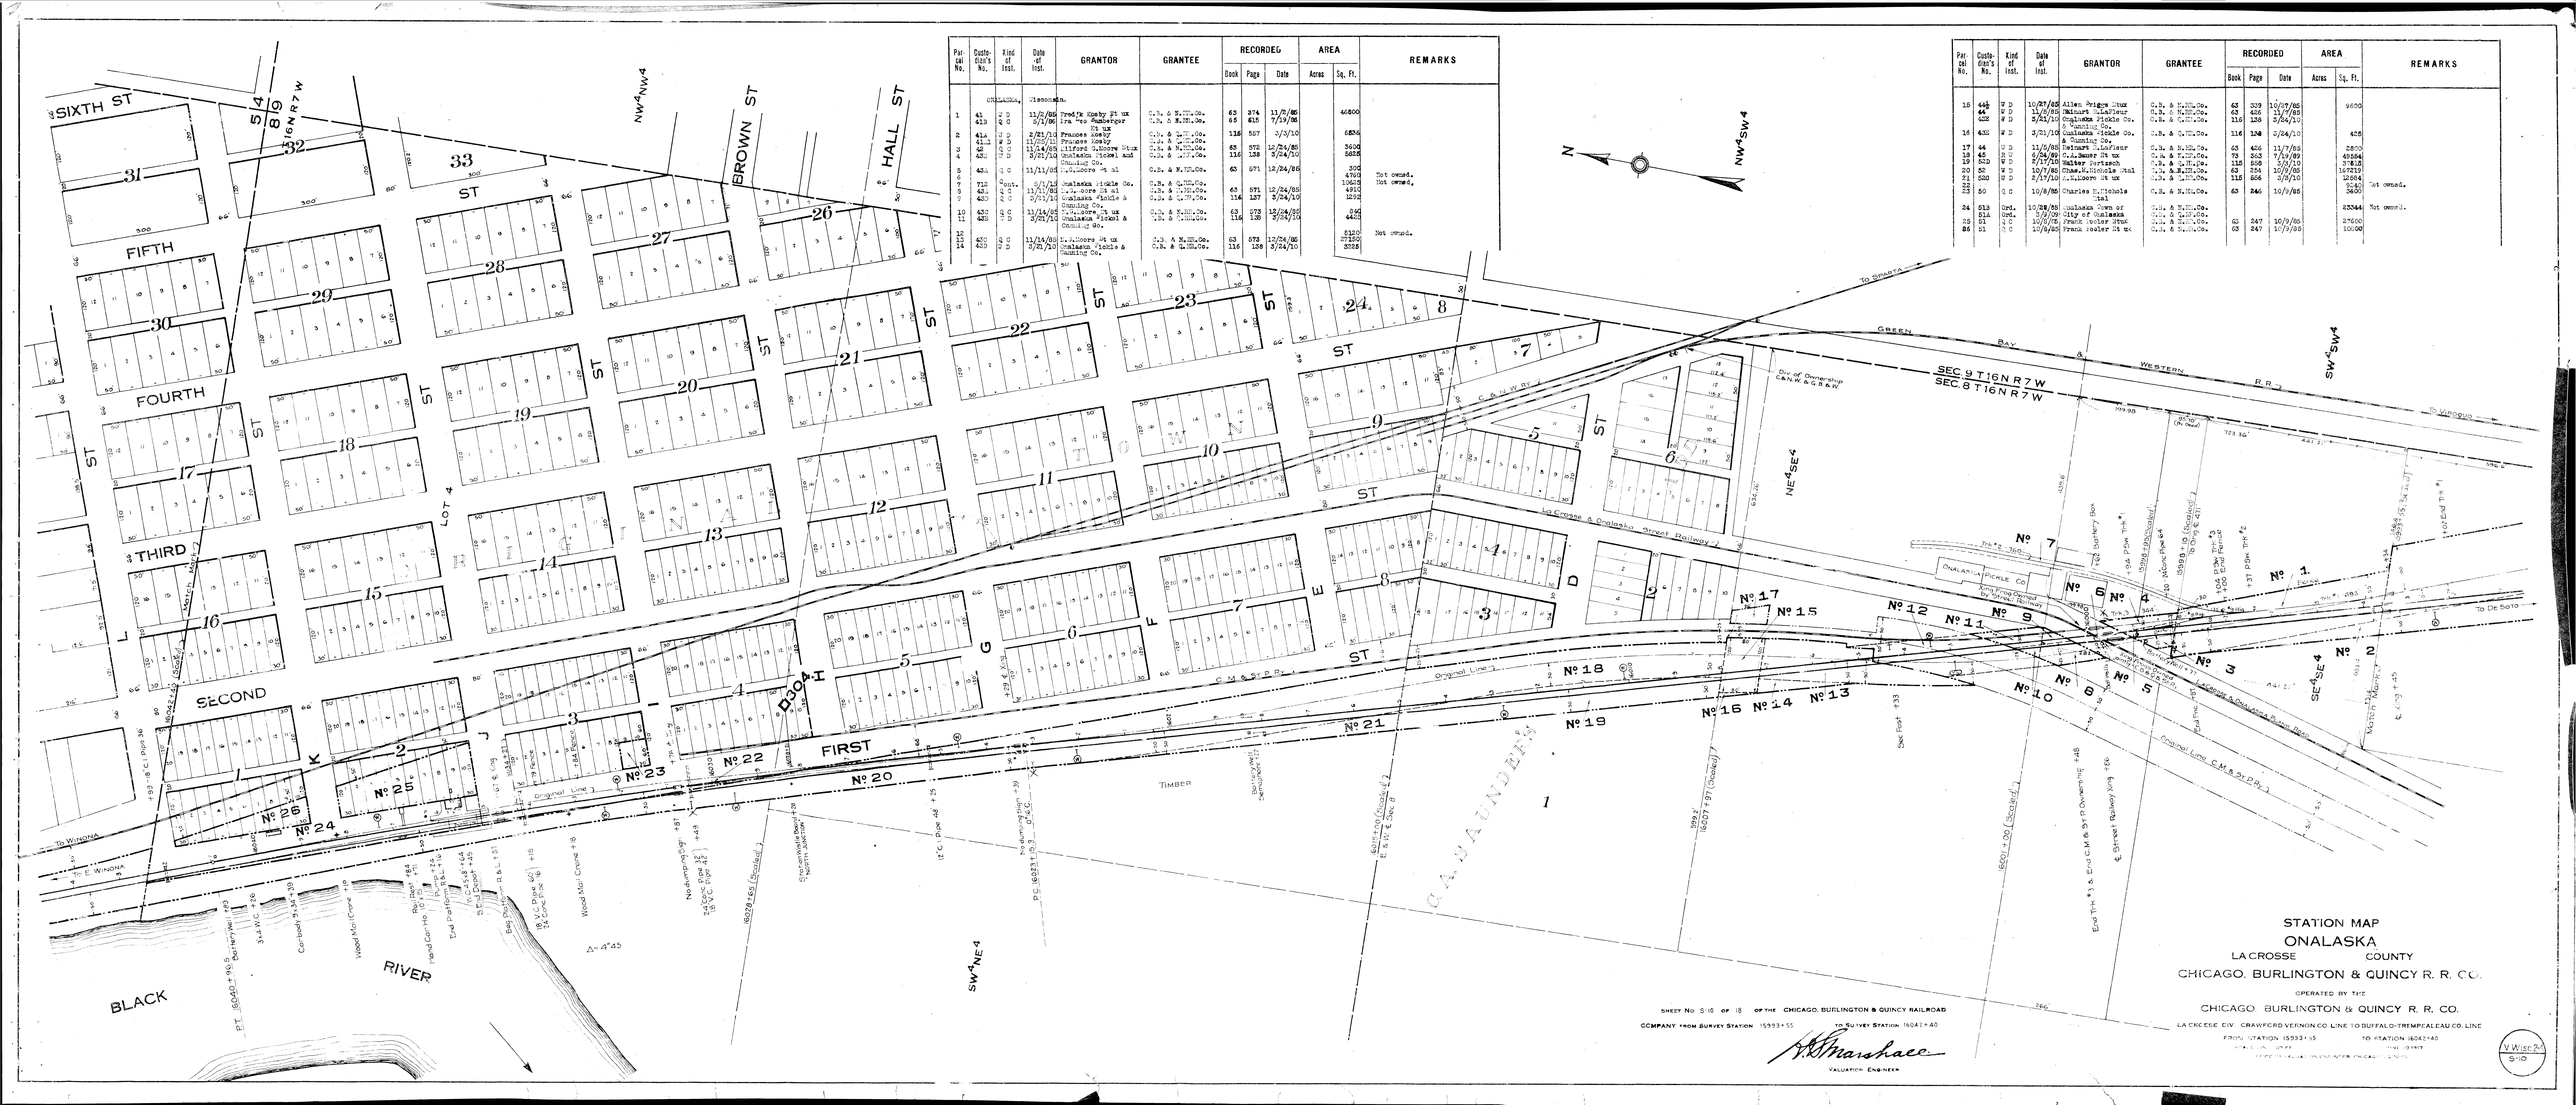

SIXTH ST
FIFTH
FOURTH
THIRD
SECOND
FIRST
BROWN ST
HALL ST
ST
L
K
J
I
H
G
F
E
D
LOT 4
BLACK RIVER
16 N R 7 W
5 4
8 9
NW4NW4
NW4SW4
SW4NE4
NE4SE4
SE4SE4
SW4SW4
SEC.9 T16N R7W
SEC.8 T16N R7W
GREEN BAY & WESTERN R.R.
To Sparta
To Winona
To E. Winona
To De Soto
To Viroqua
C.&N.W.RY.
La Crosse & Onalaska Street Railway
Div. of Ownership C.&N.W. & G.B.&W.
Original Line C.M.& St.P.Ry.
Onalaska Pickle Co.
Timber
C.A. SAUNDERS
N
№ 1
№ 2
№ 3
№ 4
№ 5
№ 6
№ 7
№ 8
№ 9
№ 10
№ 11
№ 12
№ 13
№ 14
№ 15
№ 16
№ 17
№ 18
№ 19
№ 20
№ 21
№ 22
№ 23
№ 24
№ 25
№ 26
D304-I
P.T. 16040 + 96.5
Battery Well +89
3'x4' W.C. +26
Carbody 9x34 +39
Wood Mail Crane +10
Hand Car Ho. 10'x15' +71
Rail Rest +84
Pump +24
End Platform R&L +16
W.C. 4'5"x8' +64
S.End Depot +45
Bag Platform R&L +87
18" V.C. Pipe 60' +18
24" Conc Pipe +16
Wood Mail Crane +18
No dumping Sign +87
24" Conc Pipe 32' +49
18" V.C. Pipe 42'
16028+65 (Scaled)
Station Wistle Board +28 "NORTH JUNCTION"
12" C.I. Pipe 48' +25
No dumping Sign +39
P.C. 16023+15.3 0°-6'C.
Battery Well Semaphore +12
16019+00 (Scaled) E&W ¼ Sec 8
16007+97 (Scaled)
Sec Post +33
16001+00 (Scaled)
End Trk #3 & End C.M.& St.P. Ownership +48
¢ Street Railway Xing +56
+62 Battery Box
+94 P.Sw. Trk #1
15998+95 (Scaled)
20-24" Conc Pipe 64
15998+10 (Scaled)
+04 P.Sw. Trk #3
+00 End Fence
+37 P.Sw. Trk #2
¢ Xing +45
Match Mark
15993+55 (Scaled)
+02 End Trk #1
+93 18" C.I. Pipe 36'
16042+40 (Scaled)
+67 ¢ Xing
+79 Fence
+84 Fence
+29 ¢ Xing
Δ-4°45'
266'
634.26'
439.6'

Parcel No.	Custodian's No.	Kind of Inst.	Date of Inst.	GRANTOR	GRANTEE	RECORDED			AREA		REMARKS
						Book	Page	Date	Acres	Sq. Ft.	
	ONALASKA,	Wisconsin.									
1	41 41B	W D Q C	11/2/85 5/1/86	Fred'k Kosby Et ux Ira Leo Bamberger Et ux	C.B. & N.RR.Co. C.B. & N.RR.Co.	63 65	374 615	11/2/85 7/19/86		46800	
2	41A 41A1	W D W D	2/21/10 11/25/11	Frances Kosby Frances Kosby	C.B. & Q.RR.Co. C.B. & Q.RR.Co.	115	557	3/3/10		6836	
3	42	Q C	11/14/85	Milford G.Moore Etux	C.B. & N.RR.Co.	63	572	12/24/85		3600	
4	43E	W D	3/21/10	Onalaska Pickel and Canning Co.	C.B. & Q.RR.Co.	116	138	3/24/10		5825	
5	43A	Q C	11/11/85	M.G.Moore Et al	C.B. & N.RR.Co.	63	571	12/24/85		300	
6										4760	Not owned.
7	712	Cont.	5/1/15	Onalaska Pickle Co.	C.B. & Q.RR.Co.					10625	Not owned.
8	43A	Q C	11/11/85	M.G.Moore Et al	C.B. & N.RR.Co.	63	571	12/24/85		4910	
9	43D	Q C	3/21/10	Onalaska Pickle & Canning Co.	C.B. & Q.RR.Co.	116	137	3/24/10		1292	
10	43C	Q C	11/14/85	M.G.Moore Et ux	C.B. & N.RR.Co.	63	573	12/24/85		840	
11	43E	W D	3/21/10	Onalaska Pickel & Canning Co.	C.B. & Q.RR.Co.	116	138	3/24/10		4428	
12										8120	Not owned.
13	43C	Q C	11/14/85	M.G.Moore Et ux	C.B. & N.RR.Co.	63	573	12/24/85		27150	
14	43D	W D	3/21/10	Onalaska Pickle & Canning Co.	C.B. & Q.RR.Co.	116	138	3/24/10		3225	
15	44½ 44 43E	W D W D W D	10/27/85 11/5/85 3/21/10	Allen Briggs Etux Reinart R.LaFleur Onalaska Pickle Co. & Canning Co.	C.B. & N.RR.Co. C.B. & N.RR.Co. C.B. & Q.RR.Co.	63 63 116	339 426 138	10/27/85 11/7/85 3/24/10		9600	
16	43E	W D	3/21/10	Onalaska Pickle Co. & Canning Co.	C.B. & Q.RR.Co.	116	138	3/24/10		425	
17	44	W D	11/5/85	Reinart R.LaFleur	C.B. & N.RR.Co.	63	426	11/7/85		2800	
18	45	R W	6/24/89	C.A.Sauer Et ux	C.B. & N.RR.Co.	73	363	7/19/89		49554	
19	52D	W D	2/17/10	Walter Pertzsch	C.B. & Q.RR.Co.	115	558	3/3/10		37815	
20	52	W D	10/7/85	Chas.H.Nichols Etal	C.B. & N.RR.Co.	63	254	10/9/85		167219	
21	520	W D	2/17/10	A.N.Moore Et ux	C.B. & Q.RR.Co.	115	556	3/3/10		12584	
22										9240	Not owned.
23	50	Q C	10/8/85	Charles H.Nichols Etal	C.B. & N.RR.Co.	63	246	10/9/85		3600	
24	51B 51A	Ord. Ord.	10/28/85 3/9/09	Onalaska Town of City of Onalaska	C.B. & N.RR.Co. C.B. & Q.RR.Co.					23344	Not owned.
25	51	Q C	10/8/85	Frank Pooler Etux	C.B. & N.RR.Co.	63	247	10/9/85		27600	
86	51	Q C	10/8/85	Frank Pooler Et ux	C.B. & N.RR.Co.	63	247	10/9/85		10800	

SHEET No. S-10 OF 18 OF THE CHICAGO, BURLINGTON & QUINCY RAILROAD
COMPANY FROM SURVEY STATION 15993+55 TO SURVEY STATION 16042+40

H.D. Marshall
VALUATION ENGINEER

STATION MAP
ONALASKA
LA CROSSE COUNTY
CHICAGO, BURLINGTON & QUINCY R. R. CO.
OPERATED BY THE
CHICAGO, BURLINGTON & QUINCY R. R. CO.
LA CROSSE DIV. CRAWFORD VERNON CO. LINE TO BUFFALO-TREMPEALEAU CO. LINE
FROM STATION 15993+55 TO STATION 16042+40
SCALE 1 IN = 100 FT JUNE 30 1917
OFFICE OF VALUATION ENGINEER, CHICAGO, ILLINOIS

V Wisc 2-A
S-10