


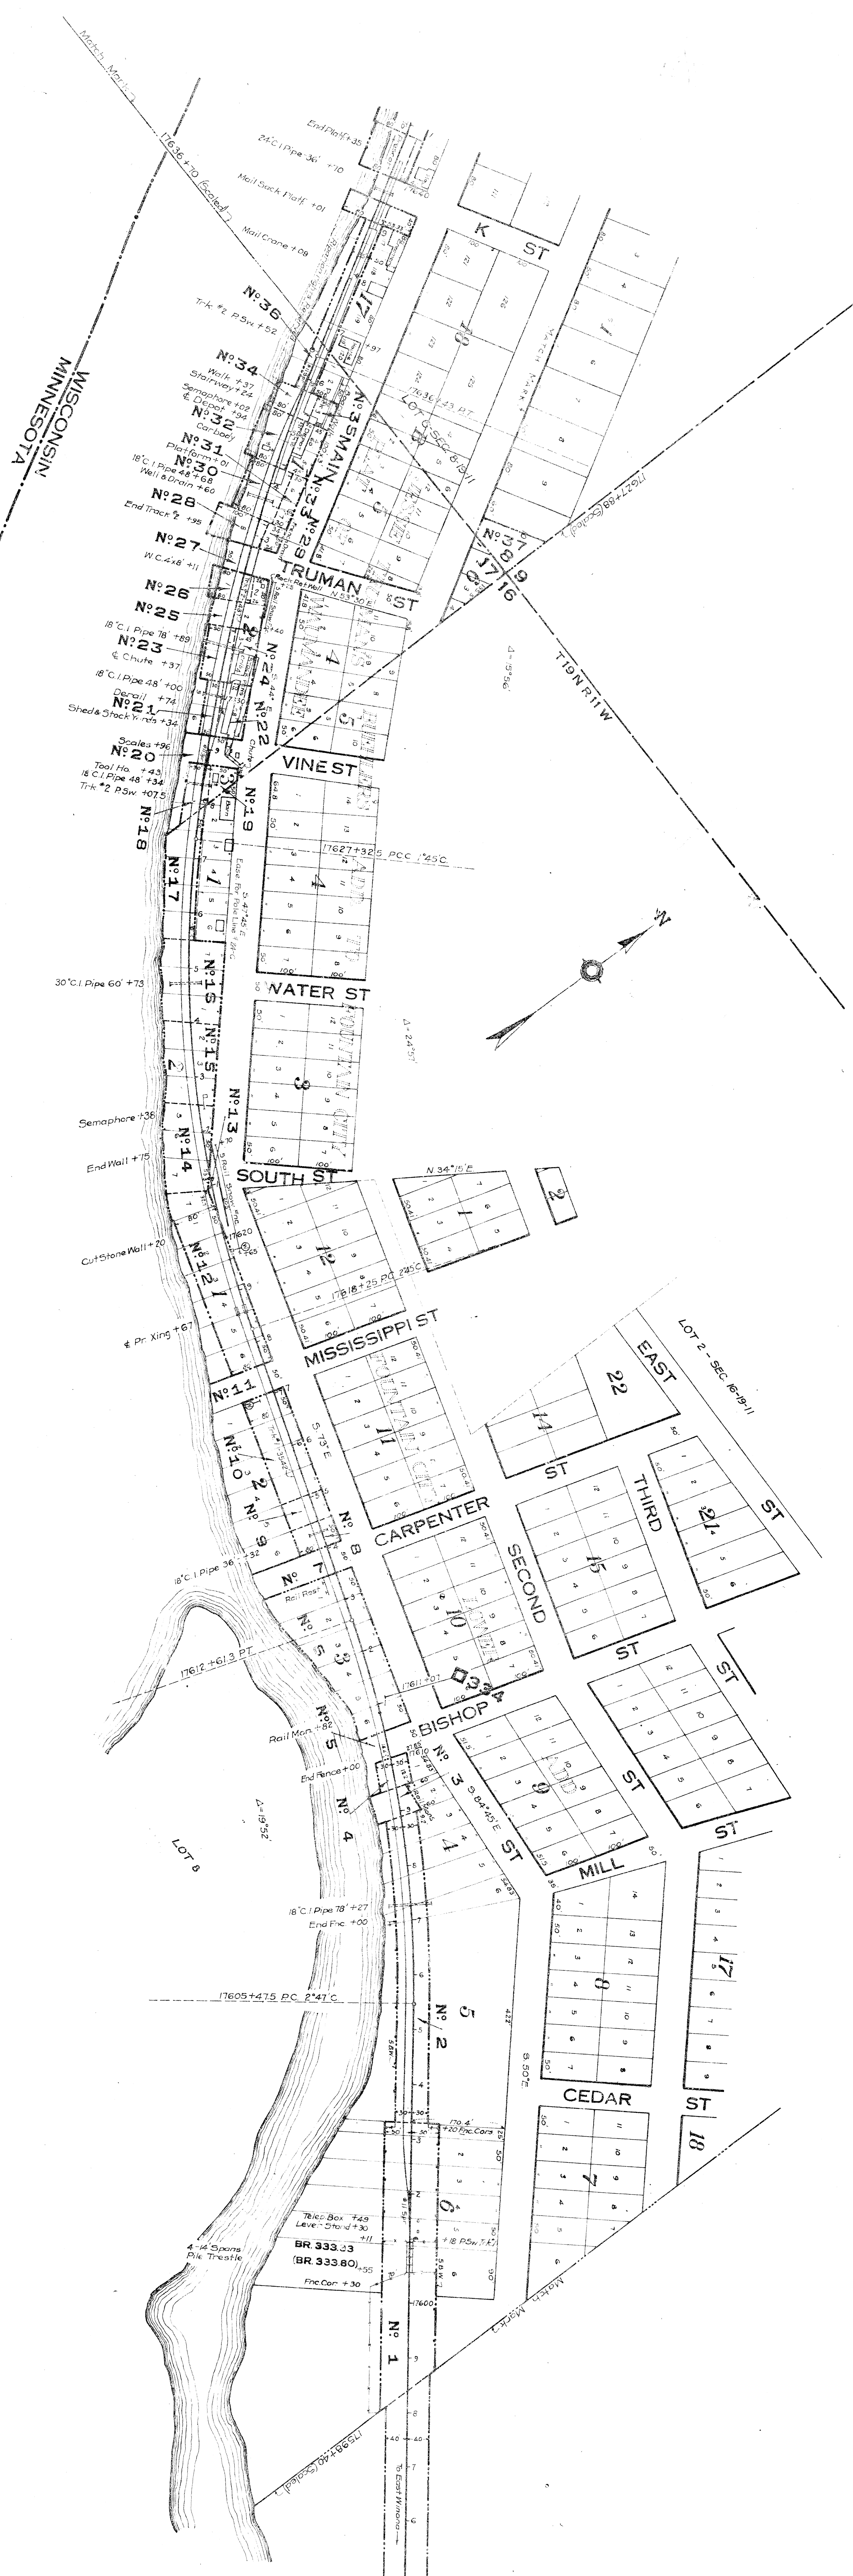

MISSISSIPPI

WISCONSIN
MINNESOTA

RIVER

STATION MAP
FOUNTAIN CITY
BUFFALO COUNTY
CHICAGO, BURLINGTON & QUINCY R. R. CO.

OPERATED BY THE
CHICAGO, BURLINGTON & QUINCY R. R. CO.

SHEET NO. 53A OF 15 OF THE CHICAGO, BURLINGTON & QUINCY RAILROAD
COMPANY FROM BUREAU DIVISION 17538-40
TO STATION 17538-70

W. H. Macfarlane
VALUATION ENGINEER

LA CROSSE DIVISION
BUFFALO, WISCONSIN
FROM STATION 17538-40
TO STATION 17538-70
JUNE 28, 1915
OFFICE OF VALUATION ENGINEER CHICAGO, ILLINOIS

