




MISSISSIPPI

WISCONSIN
MINNESOTA

RIVER

STATION MAP
FOUNTAIN CITY
BUFFALO COUNTY
CHICAGO, BURLINGTON & QUINCY R. R. CO.

SHEET NO. 538 OF 15 OF THE CHICAGO, BURLINGTON & QUINCY RAILROAD
COMPANY FROM SURVEY STATION 17636+70 TO SURVEY STATION 17687+32

VALUATION ENGINEER

CHICAGO, BURLINGTON & QUINCY R. R. CO.
LA CROSSE DIVISION
BUFFALO-TREMPEALEAU CO. TO WISC. MINN. STATE LINE
FROM STATION 17636+70 TO STATION 17687+32
JUNE 1904
SCALE 1 IN. = 100 FT.
OFFICE OF VALUATION ENGINEER, CHICAGO, ILLINOIS

