




RIGHT OF WAY TRACK & MAP
CHICAGO, BURLINGTON & QUINCY R. R. CO.

SHEET NO. 7 OF 23 OF THE CHICAGO, BURLINGTON & QUINCY R.R. CO.
COMPANY FROM QUINCY STATION, 1841+00 TO QUINCY STATION, 1845+00
J. L. Marshall
VALUATION ENGINEER

CHICAGO, BURLINGTON & QUINCY R. R. CO.
LA CROSSE DIVISION
BUFFALO-TIMPAGALEAU CO. TO WISCONSIN STATE LINE
FROM STATION 1827+05 TO STATION 1845+00
SCALE 1" = 400'
JUNE 10, 1917
OFFICE OF VALUATION ENGINEER, CHICAGO, ILLINOIS