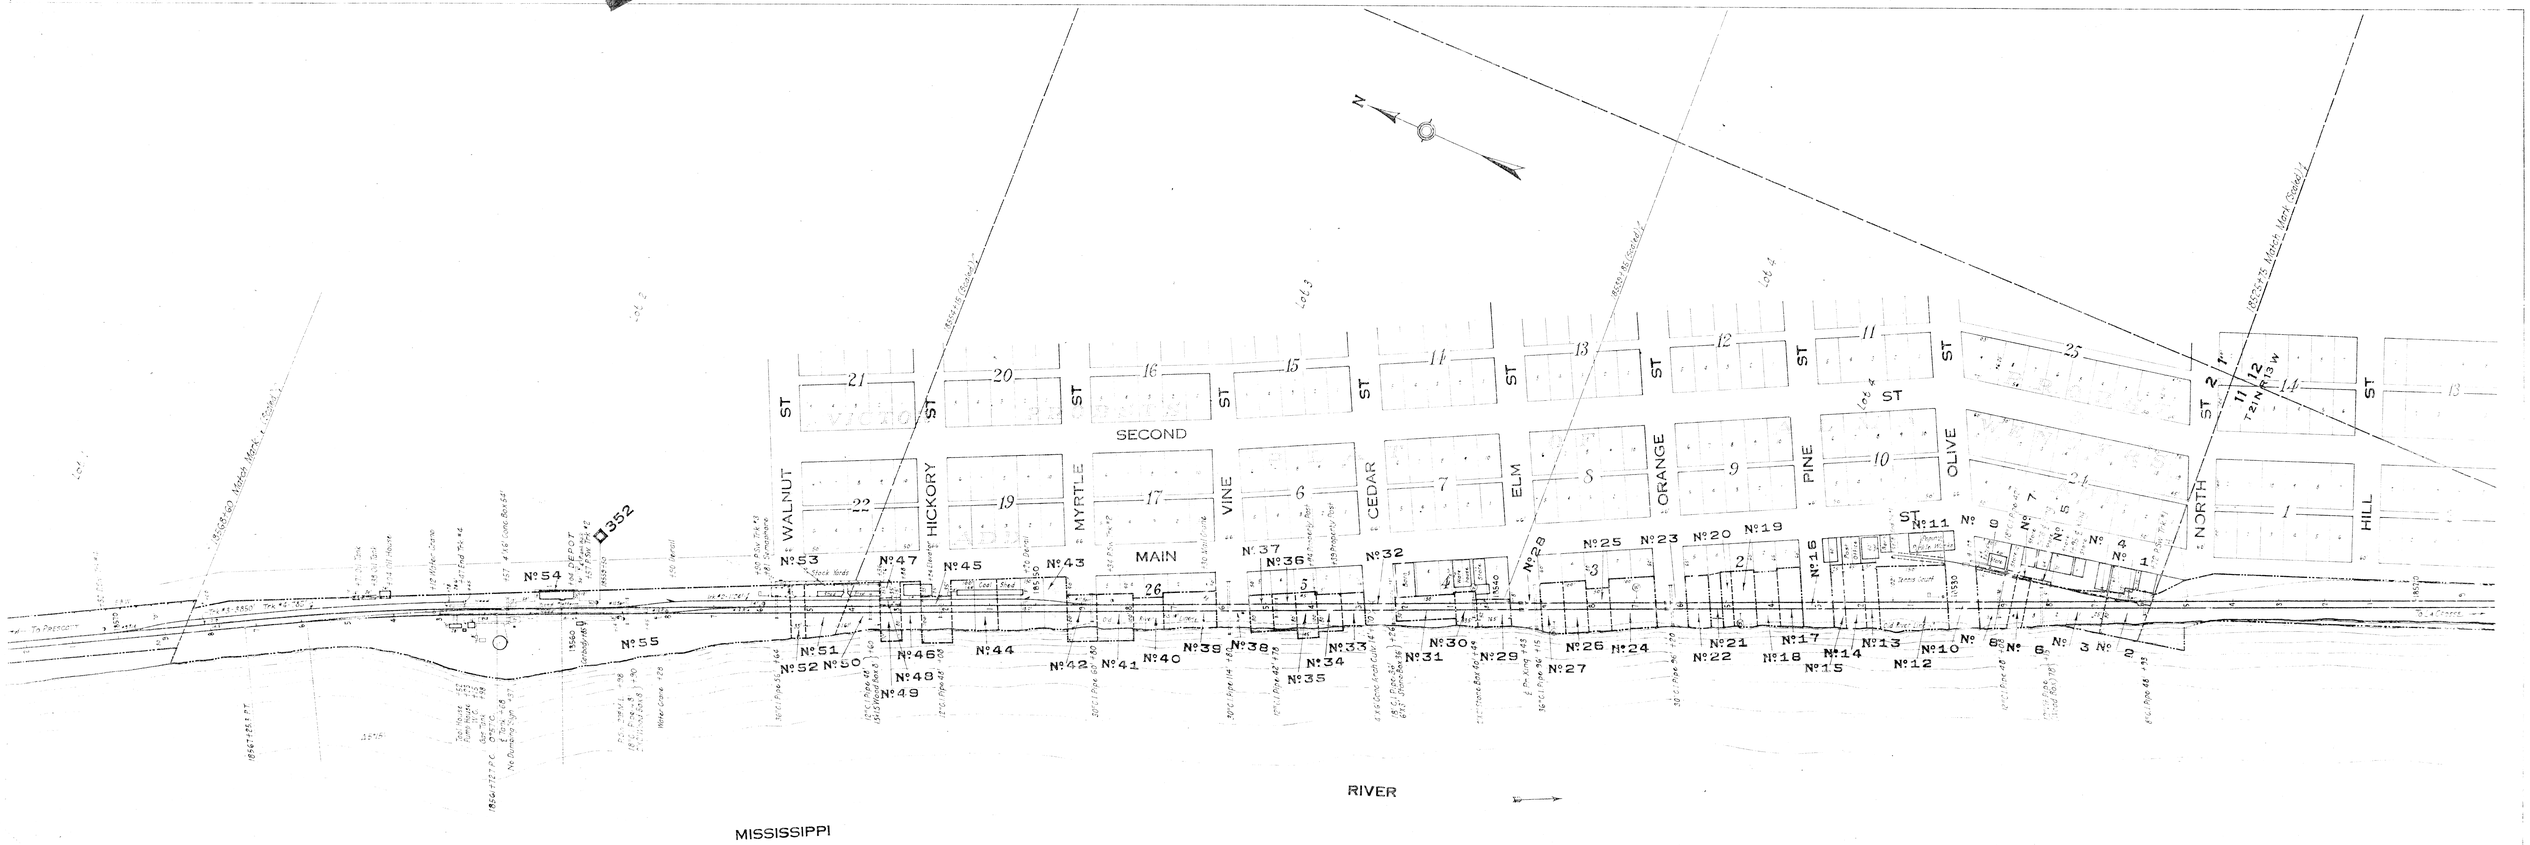


STATION MAP

ALMA

BUFFALO COUNTY

CHICAGO, BURLINGTON & QUINCY R. R. CO.

OPERATED BY THE

CHICAGO, BURLINGTON & QUINCY R. R. CO.

LA CROSSE DIVISION — BUFFALO-TREMPEALEAU CO. / S WISCONSIN, STATE LINE

FROM STATION 18525+75 TO STATION 18568+60

SCALE 1 IN. = 100 FT. JUNE 30, 1917

OFFICE OF VALUATION ENGINEER, CHICAGO, ILLINOIS

SHEET No. 568 OF 15 OF THE CHICAGO, BURLINGTON & QUINCY RAILROAD COMPANY FROM SURVEY STATION 18525+75 TO SURVEY STATION 18568+60

VALUATION ENGINEER

WISC. 3
5-8-18