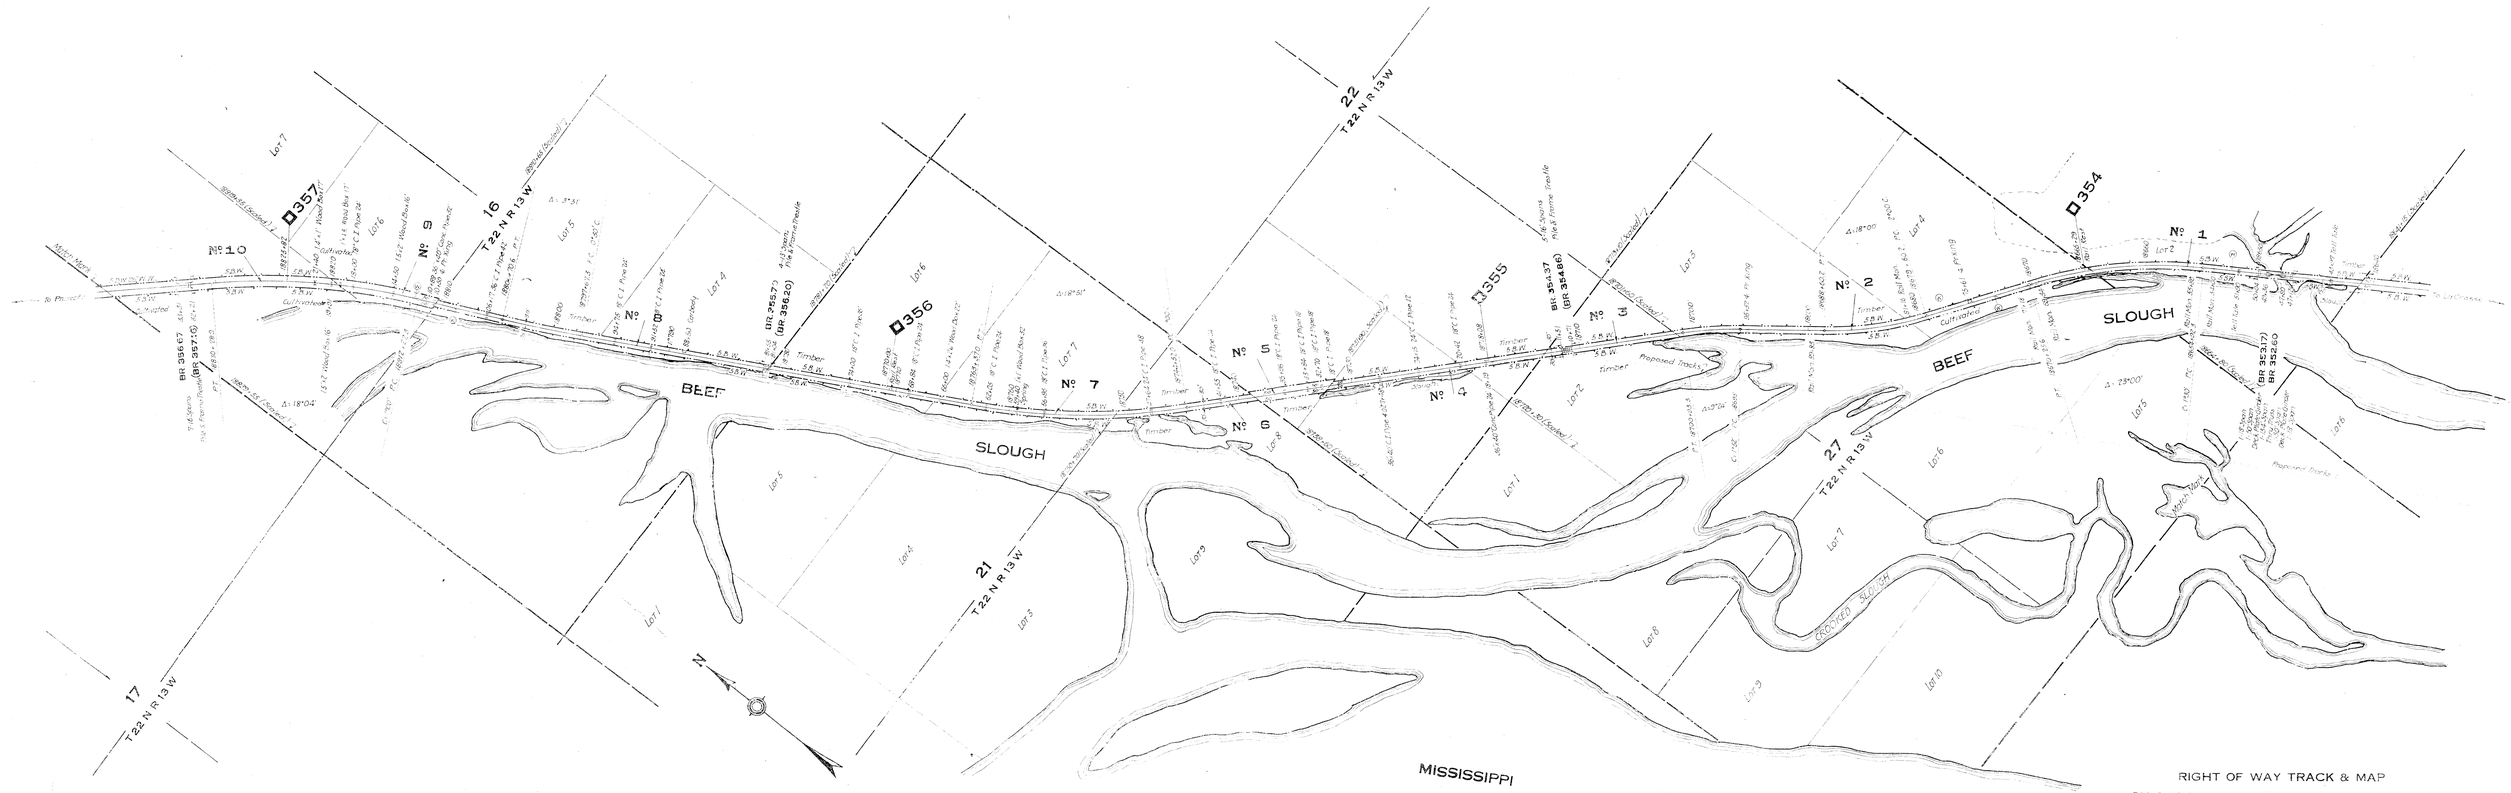


SHEET NO. 9 OF 23 OF THE CHICAGO, BURLINGTON & QUINCY RAILROAD COMPANY FROM SURVEY STATION 1864+15 TO SURVEY STATION 1883+55

H. S. Manhose

VALUATION ENGINEER

RIGHT OF WAY TRACK & MAP

CHICAGO, BURLINGTON & QUINCY R. R. CO.

OPERATED BY THE

CHICAGO BURLINGTON & QUINCY R. R. CO

LA CROSSE DIVISION BUFFALO-TREMPEALEAU CO. TO WISC-MINN. STATE LINE

FROM STATION 1864+15 TO STATION 1883+55

SCALE 1 IN. = 400 FT. JUNE 30 1917

OFFICE OF VALUATION ENGINEER CHICAGO, ILLINOIS

V.W.9