




RIGHT OF WAY TRACK & MAP
CHICAGO, BURLINGTON & QUINCY R. R. CO.

CHICAGO, BURLINGTON & QUINCY R. R. CO.
LA CROSBY DIVISION
FROM STATION 1831+55 TO STATION 1931+65
SCALE: 1" = 40' HORIZONTAL, 1" = 20' VERTICAL
OFFICE OF EVALUATION ENGINEER, CHICAGO, ILLINOIS

CHICAGO, BURLINGTON & QUINCY R. R. CO.
LA CROSBY DIVISION
FROM STATION 1831+55 TO STATION 1931+65
SCALE: 1" = 40' HORIZONTAL, 1" = 20' VERTICAL
OFFICE OF EVALUATION ENGINEER, CHICAGO, ILLINOIS